DMEA-495

EXPLORATION PROJECT CONTRACT
SPOKANE-IDAHO MINING COMPANY
DOCKET NO. DMEA-2525

EXHIBIT "A"

Description of the Work

The exploration project shall consist of the following work in the Douglas Mine, located as indicated on the U. S. Department of Interior map attached hereto entitled "D.M.E.A. Docket No. 2525" and marked "Exhibit 'C'":

A. Rehabilitating (a) approximately 50 lineal feet of the present shaft and (b) approximately 300 lineal feet of the east drift on the No. 6 level, by cleaning up tunnel and removing debris and retimbering where necessary.

B. Deepening the present inclined shaft (section 4 x 7 feet in the clear) 200 lineal feet.

C. Excavating a station 42x10x8 and an 1840 cubic foot pocket close timbering where necessary - at a proposed No. 7 level 150 feet vertically below the No. 6 level.

D. Drifting (a) (section 6x7½ feet in the clear) in the vein 800 lineal feet east on the No. 6 level, and (b) (section 6x7½ feet in the clear) 700 lineal feet east and 1350 lineal feet west in the vein on the No. 7 level.

E. Crosscutting (section 6x7½ feet in the clear) approximately 70 feet from the proposed station on the No. 7 level to intersect the vein.

Estimated Cost of the Project
(*Indicates allowable maximum)

(1) Independent Contracts

None

(2) Labor, Supervision, Consultants

Schedule waived. Actual necessary costs allowable, but no more than $815.00 per month for supervision and consultants.

(3) Operating Materials and Supplies

Schedule waived. Actual costs allowable

(4) Operating Equipment

To be rented

None

To be purchased

None

To be furnished by Operator

The Operator will furnish all operating equipment for the work at an arbitrary allowance of $400.00 per month, beginning with the beginning of work.

(5) Rehabilitation and Repairs

None

(6) New Buildings, Improvements, Installations

None

(7) Miscellaneous

Actual necessary costs.

(8) Contingencies

Actual necessary costs.

S U M M A R Y

A.	(1)	Rehabilitate approximately 50 lineal feet of shaft @ $3.00/ft.*	$ 150.00*
	(2)	Rehabilitate approximately 300 lineal feet of drift @ $3.00/ft.*	900.00*
B.		Sink 200 lineal feet of inclined shaft @ $105.00/ft.*	21,000.00*

C.	5200 cubic feet of excavation for station and pocket @ $0.96/cu. ft.*	$ 4,992.00*	
D.	2850 lineal feet of drifting @ $55.50/lin. ft.* (This estimate is for a timbered drift close lagged in the back. If timbering is unnecessary, the estimated cost is $47.50/lin.* ft. and the total cost will thus be correspondingly less but the higher estimate is here indicated to cover all eventualities.)	158,175.00*	
E.	70 lineal feet of crosscutting @ $47.50/lin. ft.*	3,325.00*	
	Total Estimated Cost of Project		$188,542.00*
	Government participation @ 50%		$ 94,271.00*

Addendum to MF-103
Spokane-Idaho Mining Co.
Box 930, Kellogg, Idaho

EXHIBIT "B"

THE DOUGLAS - CLAIMS AND MINE WORKINGS

Scale 1" = 1000'

Note: All claims pertaining to this exploration project are colored in yellow.

U.S. Department of the Interior

Exhibit "C"

D.M.E.A. Docket No. _____

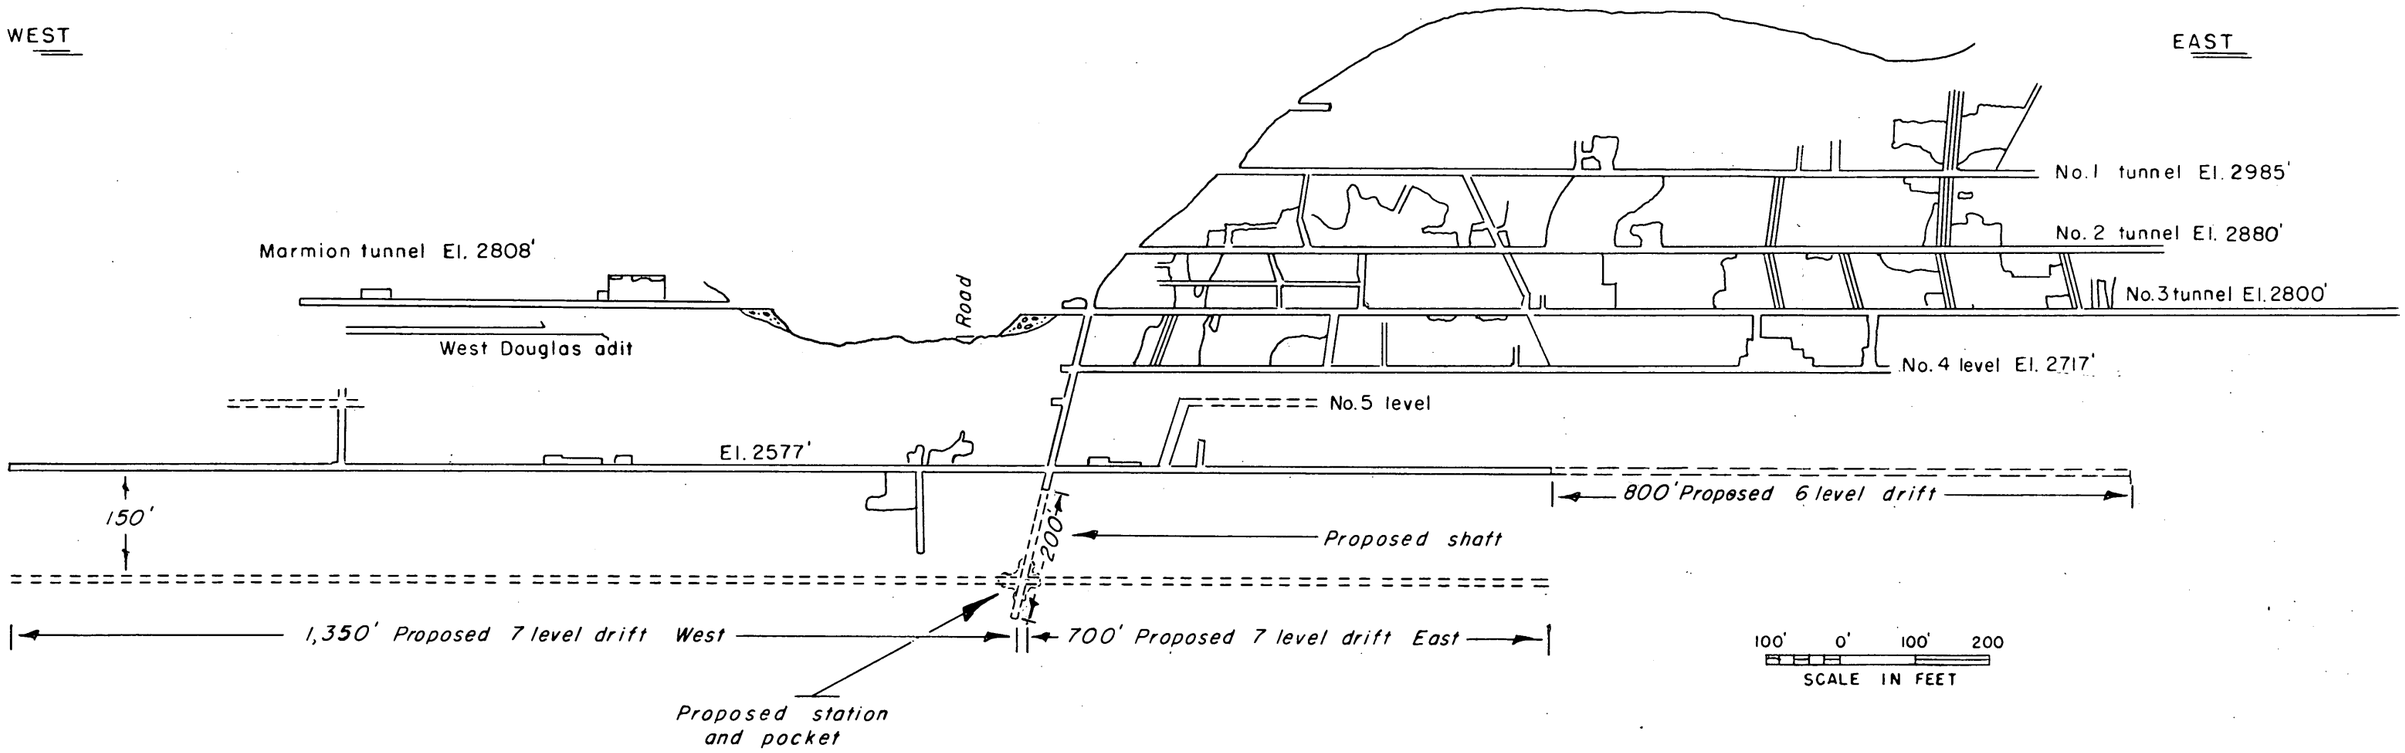

REDUCED FROM COMPANY MAP DATED 12-28-51

Vetical section showing proposed alternate exploration project at the Douglas mine — Spokane Idaho Mining Company Inc. — Shoshone County, Idaho.

SCAN COVER SHEET ONLY

U.S. v. ASARCO

DOCUMENT CONTROL FORM: PRIVILEGED DOCUMENT

(Staple to Original Privilege Document or to copy of privilege document)

Repository Name USGS

Repository Location SPOKANE, WASHINGTON

File Bates Number: USGSPO0000765

File Owner: N. EADES

File Location: DOI - SOL, WASH DC

Document Date: 2/5/53

Document Title: RESCISSION of Exploration Project Contract by Agreement Before work is begun

Document Author: FRANK MAAR

Original Document Attached: Y (N)

If not attached, Original Document Current Location
(must be segregated from other documents)

Type of Privilege:

ACC WP (CBI) DP (PI) Other

Reviewer: C. PALUT.

STATUTORY PRVILEGE OF
CONFIDENTIAL BUSINESS &
PROPRIETARY INFO

SCAN COVER SHEET ONLY

U.S. v. ASARCO

DOCUMENT CONTROL FORM: PRIVILEGED DOCUMENT

(Staple to Original Privilege Document or to copy of privilege document)

Repository Name USGS

Repository Location SPOKANE, WASHINGTON

File Bates Number: USGSPO 0000765

File Owner: N. EADES

File Location: DOI - SOL, WASH DC

Document Date: 7/29/52

Document Title: EXPLORATION PROJECT CONTRACT

Document Author: ——

Original Document Attached: Y (N)

If not attached, Original Document Current Location
(must be segregated from other documents)

Type of Privilege:

ACC WP (CBI) DP (PI) Other

Reviewer: C. PALUTI

STATUTORY PRIVILEGE OF
CONFIDENTIAL BUSINESS &
PROPRIETARY INFO

FIELD TEAM COPY

RESCISSION OF EXPLORATION PROJECT CONTRACT BY
AGREEMENT BEFORE WORK IS BEGUN

Noted Emk.

It is agreed this 5TH day of FEB. 1953, between the United States of America, acting through the Department of the Interior, Defense Minerals Exploration Administration, hereinafter called the "Government," and Spokane-Idaho Mining Company, a corporation duly organized and existing under and by virtue of the laws of Idaho, hereinafter called the "Operator," parties to that certain Exploration Project Contract I-dm-E 372, Docket No. DMEA- 2525 dated July 29, 1952, that said contract shall be and is hereby rescinded, revoked, and cancelled as of the date of the contract, before any actions have been taken or costs incurred thereunder, without any obligation whatever, one party to the other, the same as if said contract had never been entered into.

Witness the following signatures as of the day and year first above written.

UNITED STATES OF AMERICA

By C. D. Mattendorf
Administrator, Defense Minerals Exploration Administration

SPOKANE-IDAHO MINING COMPANY
(Operator)

By Frank N. Snow

18262 -3

MF-200
(June 1951)
(Revised Feb. 1952)

DOCKET NO. DMEA 2525

COMMODITY Lead-Zinc

Idm-E372 Field Team's Copy

UNITED STATES OF AMERICA
DEPARTMENT OF THE INTERIOR
DEFENSE MINERALS EXPLORATION ADMINISTRATION

EXPLORATION PROJECT CONTRACT[1]

IT IS AGREED this 29th day of July, 1952, between the United States of America, acting through the Department of the Interior, Defense Minerals Exploration Administration, hereinafter called the "Government," and[2] Spokane-Idaho Mining Co., a corporation duly organized and existing under and by virtue of the laws of the State of Idaho.
Box 930
Kellogg, Idaho

hereinafter called the "Operator," as follows:

ARTICLE 1. *Authority for contract.*—This agreement is entered into under the authority of the Defense Production Act of 1950, as amended, pursuant to DMEA Order 1 entitled "Government Aid in Defense Exploration Projects."

ARTICLE 2. *Operator's property rights.*—With respect to that certain land situated in the State of Idaho, County of Shoshone, described as follows:[3] The Travers, Olliver, Bessie, Ruth and Owl, Mineral Survey No. 3178; the Greely, Sherman, Grant, Apex, Douglas, Gordon, St. Joe Fraction, Marmion, St. Paul Fraction and Douglas Fraction, Mineral Survey No. 2319; the Mitchell and Mitchell Fraction, Mineral Survey No. 3405, and the No. 2 Mitchell (unpatented), as indicated on the map entitled "The Douglas-Claims and Mine Workings" marked Exhibit "B", attached hereto and made a part hereof.

the Operator represents and undertakes:

(a) That the Operator is the owner in possession and entitled to possession and the [illegible] subject to the following claims, liens, encumbrances, each of which [illegible]

(b) That the Operator is a lessee, in possession and entitled to possession, and the Owner's Consent to Lien is attached.

The Operator shall devote the land and all existing improvements, facilities, buildings, installations, and appurtenances to the purposes of the exploration project without any allowance for the use, rental value, depreciation, depletion, or other cost of acquiring, owning, or holding possession thereof.

ARTICLE 3. *Exploration project.*—The Operator, within 30 days from the date of this contract shall commence work on a project of exploration for[5] lead and zinc in or upon the described land; and shall bring the project to completion within a period of 2 years from the date of this contract. The work to be performed is more fully described in Exhibit "A" attached hereto, which, with any maps or drawings thereto attached, are made a part of this contract. The Government will contribute to the cost of this work as hereafter provided.

ARTICLE 4. *Performance of the work.*—(a) *Operator's responsibility.* The work shall be performed efficiently, expertly, in a workmanlike manner, in accordance with good mining standards and State regulations for health and safety and for workmens' compensation and employers' liability insurance, with suitable and adequate equipment, materials, and labor, to bring the project to completion within the time fixed. To the extent specified in Exhibit "A," attached hereto, the work may be performed by independent contractor or contractors; and work not specified in Exhibit "A" for performance by independent contractor may nevertheless be so performed upon amendment of Exhibit "A," as agreed to by the parties, to state the work to be so performed and the estimated unit costs thereof, as provided hereafter.

(b) *Independent contracts.*—Any independent contract for the performance of work shall be on a unit-price basis (such as per foot of drilling, per foot of drifting, per hour of bulldozer operations, per cubic yard of material moved), or on some basis that will indicate the amount due for work performed at any stage of the work to be performed under such independent contract. The Government shall not be nor be considered to be a party to any such independent contract, and the Government's right to terminate the exploration project contract under any of its provisions shall not in any manner be affected by reason of any such independent contract. If the reference in Exhibit "A" to any such independent contract states that the Government's approval thereof is required, the Government may refuse to participate in the cost thereof unless and until it has given its written approval of the independent contract.

(c) *Government may inspect.*—The Government shall have the right to enter and observe and inspect the work at all reasonable times, and the Operator shall provide the Government with all available means for doing so. The Government may consult with and advise the Operator on all phases of the work.

ARTICLE 5. *Estimated costs of the project.*—A statement of the estimated cost of the project is set forth in Exhibit "A," attached hereto. Except insofar as any item of requirement or the estimated cost thereof set forth in Exhibit "A" is there or elsewhere designated as an "allowable maximum," such items of requirement and of related cost are estimates only, and may be exceeded to the extent that the Government may from time to time approve for the most economic and beneficial performance of the work within the limitation of the total aggregate estimate of costs. The Government's approval of any such excess over the estimate for an item of requirement or related cost will be signified by its approval and payment of any invoice or voucher for payment which expressly calls attention to such excess. Items expressly designated in Exhibit "A" or elsewhere as "allowable maximum," and the total aggregate estimated cost are limitations, and any excess therein will be for the sole account of the Operator in which the Government will not participate.

ARTICLE 6. *Allowable costs of the project.*—(a) The costs of the project in which the Government will participate are limited to the following:

(1) *Independent contracts.*—Payments to independent contractors under independent contracts listed in Exhibit "A." The estimated cost of any work to be performed under an independent contract is or shall be included in the estimate of costs in Exhibit "A" in terms of the estimated numbers of units of work to be performed, the estimated amount to be paid per unit, and the estimated total amount to be paid to the independent contractor, and such estimates shall be allowable maximums above which the Government will not contribute. Regardless of the provisions of any such independent contract, the Government will participate in the payments to the independent contractor only on account of work actually performed and that conforms with the provisions of the exploration project contract, and only to the extent that the Government deems the unit prices for the work under the independent contract to be reasonable and necessary. No such independent contract shall have the effect of increasing the estimated total cost of the exploration project contract nor the maximum amount which the Government will pay as provided in the exploration project contract.

(2) *Labor, supervision, consultants.*—Labor, supervision and technical services (including engineering and geological consultants), a schedule of which is included in the estimate of costs set forth in Exhibit "A." The requirements and related estimated costs for supervision and technical services are allowable maximums.

(3) *Operating materials and supplies.*—Necessary materials and supplies including items of equipment costing less than $50.00 each, and power, water, and fuel, a schedule of which is included in the estimate of costs in Exhibit "A."

(4) *Operating equipment.*—Any operating equipment to be rented or purchased, or which is owned and will be furnished by the Operator, with the estimated rental, purchase price, or the allowable depreciation, as the case may be, a schedule of which is included in Exhibit "A." Any items listed as owned and to be furnished by the Operator, and related [redacted] allowable depreciation, are allowable maximums.

(5) *Rehabilitation and repairs.*—Any necessary initial rehabilitation or repairs of existing buildings, installations, fixtures, and movable operating equipment, now owned by the Operator and to be devoted to the purposes of the exploration contract, a schedule of which is included in the estimate of costs set forth in Exhibit "A." These items are allowable maximums.

(6) *New buildings, improvements, installations.*—Any necessary buildings, fixed improvements, or installations to be purchased, installed, or constructed for the purposes of the exploration work, with the estimated cost of each, a schedule of which is included in the estimate of costs in Exhibit "A." All of these items are allowable maximums.

(7) *Miscellaneous.*—Repairs to and maintenance of operating equipment (not including initial rehabilitation or repairs of the Operator's equipment), analytical work, accounting, workmen's compensation and employers' liability insurance and payroll taxes.

(8) *Contingencies.*—Such other necessary, reasonable direct costs of performing the exploration work, within the limit of the total aggregate estimate of costs, whether or not included in any schedule of costs in Exhibit "A," as may be approved by the Government in the course of the work, as indicated by its approval and payment of invoices and vouchers.

[1] If sufficient space is not provided in any blank, use an extra sheet of paper and refer to it in the blank.
[2] State name, address, and nature of organization if any.
[3] Give legal description or enough to identify the property, particularly excluding any land or interest therein to which the Government's lien is not to attach or the production from which is not to be subject to the Government's percentage royalty.
[4] Strike out the provision not applicable.
[5] Name of mineral or minerals.

(*b*) The Government's payment in all cases will be based on actual, necessary costs (including contract unit prices) incurred not in excess of any "allowable maximum," and not in excess of the fixed percentage of the total aggregate estimated cost. Costs will be considered to be incurred only as they are or become due and payable.

(*c*) No items of general overhead, corporate management, interest, taxes (other than payroll and sales taxes) or any other indirect costs, or work performed or costs incurred before the date of this contract, shall be allowed as costs of the project in which the Government will participate.

ARTICLE 7. *Reports, accounts, audits.*—(*a*) *Progress reports.* The Operators shall provide the Government with monthly reports of work performed and costs (including contract unit prices) incurred under the contract, in quintuplicate (five copies), upon forms provided by the Government. These progress reports shall be certified by the Operator, and shall constitute both the Operator's invoice of costs incurred on the project during the period covered by the report and his voucher for repayment by the Government, unless the Government requires the use of a standard voucher form with invoice attached. Progress reports shall include surface and/or underground engineering-geological maps or sketches showing the progress of the exploration, with assay-reports on samples taken concurrently with the advance in mineralized ground.

(*b*) *Final report.*—Upon completion of the exploration work or termination of the contract the Operator shall provide the Government with an adequate geological and engineering report, in quintuplicate (five copies), including an estimate of ore reserves resulting from the exploration work.

(*c*) Compliance with requirements.—If, in the opinion of the Government, any of the Operator's reports are insufficient or incomplete, the Government may procure the making or completion of such reports and attachments as an expense of the exploration work; and the Government may withhold approval and payment of any vouchers depending upon insufficient or incomplete reports.

(*d*) *Accounts and audits.*—The Operator shall keep suitable records and accounts of operations, which the Government may inspect and audit at any time. The Government may at any time require an audit of the Operator's records and accounts by a certified public accountant, the cost thereof to be treated as a cost of the project. The Operator shall keep and preserve said records and accounts for at least 3 years after the completion of the project or the termination of this contract. Upon the completion of the project or termination of the contract the Operator shall render a final account as provided in Article 12.

ARTICLE 8. *Payments by the Government.*—(*a*) The Government will pay ---50--- percent of the allowable costs incurred, as they accrue, in an aggregate total amount not in excess of $94,271.00, which is ---50--- percent of $---188,542.00---, the agreed, estimated total cost of the project in which the Government will participate; *Provided,* that until the Operator's final report and final accounting have been rendered to the Government, and any final auditing required by the Government has been made, and a final settlement of the contract has been made, the Government may withhold from the last voucher or vouchers such sums as it sees fit not in excess of ten (10) percent of the maximum total which the Government might have been called upon to pay under the terms of the contract.

(*b*) The Government may make any payment or payments direct to independent contractors and to suppliers, for the account of the Operator, rather than to the Operator.

ARTICLE 9. *Repayment by Operator.*—(*a*) If, at any time, the Government considers that a discovery or a development from which production may be made has resulted from the exploration work, the Government, at any time not later than 6 months after the Operator has rendered the required final report and final account, may so certify in writing to the Operator. The certification shall describe broadly or indicate the nature of the discovery or development. In the event of such certification, any minerals mined or produced from the land described in Article 2 within 10 years from the date of this contract, including any mined or produced before the certification, shall be subject to a percentage royalty which the Operator or his successor in interest shall pay to the Government, upon the net smelter returns, the net concentrator returns, or other net amounts realized from the sale or other disposition of any such production, in whatever form disposed of, including ore, concentrates, or metal, until the total amount contributed by the Government, without interest, is fully repaid, or said 10 years have elapsed, whichever occurs first, as follows:

(1) One and one-half (1½) percent of any such net amounts not in excess of eight dollars ($8.00) per ton.

(2) One and one-half (1½) percent of any such net amounts, plus one-half (½) percent of such net amounts for each additional full fifty cents ($0.50) by which such net amounts exceed eight dollars ($8.00) per ton, but not in excess of five (5) percent of such net amounts.

(For instance: The percentage royalty on a net amount of five dollars ($5.00) per ton would be one and one-half (1½) percent; on a net amount of ten dollars ($10.00) per ton, three and one-half (3½) percent.)

(*b*) As here used, "net smelter returns," "net concentrator returns," and "other net amounts realized from the sale or other disposition," mean gross revenue from sales; or if not sold, the market value of the material after it is mined in the form in which and the place where it is held. In the case of integrated operations in which the material is not disposed of as such, these terms mean what is or would be gross income from mining operations for percentage depletion purposes in income-tax determination.

(*c*) To secure the payment of its percentage royalty, the Government shall have and is hereby granted a lien upon the land described in Article 2 and upon any production of minerals therefrom, until the royalty claim is extinguished by lapse of time or is fully paid.

(*d*) This article is not to be construed as imposing any obligation on the Operator or the Operator's successor in interest to engage in any mining or production operations.

ARTICLE 10. *Assignment, transfer, or loss of Operator's interest.*—Without the written consent of the Government, the Operator shall not assign or otherwise transfer or hypothecate this contract or any rights thereunder. The Operator shall not make any voluntary nor permit any involuntary transfer or conveyance of the Operator's rights in the land described in Article 2, without making suitable provision for the preservation of the Government's right to a percentage royalty on production and lien for the payment thereof; *Provided,* that mere failure by the Operator to maintain the Operator's rights in the land, without any consideration running to the Operator other than relief from the cost of maintaining such rights (as by surrender of a leasehold, failure to perform assessment work, or failure to exercise an option), coupled with complete abandonment by the Operator of all interest in or operations on the land for a period of 10 years from the date of this contract, shall not constitute such a transfer or conveyance. Should the Operator make or permit any transfer or conveyance in violation of this provision, the Operator shall be and remain liable for payment to the Government of the same amounts, at the same times, as would have been paid under the terms of the percentage royalty on production. If for any reason the net smelter returns, net concentrator returns, or other net amounts realized from the sale or other disposition of such production are not available as a means of measuring the amount of the Operator's liability, the amount thereof shall be estimated as well as may be, and in the event of dispute as to such estimates, the determination thereof by the Administrator of Defense Minerals Exploration Administration or by his successor shall be final and binding upon the Operator.

ARTICLE 11. *Title to and disposition of property.*—All facilities, buildings, fixtures, equipment, or other items costing more than $50.00 each, paid for or purchased with funds contributed jointly by the Operator and the Government, although title may be taken in the name of the Operator, shall belong to the Operator and the Government jointly, in proportion to their respective contributions, and upon the completion of the work or the termination of the contract shall be disposed of promptly by the Operator for the joint account of the Government and the Operator, either by return to the vendor, by sale to others, or purchase by the Operator at a price at least as high as could otherwise be obtained, as may appear to be for the best interest of the Government, unless the Government, in writing, waives its interest in any such item. If necessary to accomplish such disposition, the Operator shall dismantle, sever from the land, and remove any such item, the cost thereof to be for the joint account of the parties in proportion to their respective interests. If the Operator, within 90 days after the receipt of written notice from the Government, fails, neglects, or refuses to dispose of such property, the Government may itself enter upon the land, take possession of, and remove and dispose of any such property as above provided.

ARTICLE 12. *Termination and completion.*—The Government may, at any time, by written notice to the Operator, terminate this contract: (*a*) If the Operator fails to provide his share of the money necessary to prosecute operations pursuant to the terms of the contract; (*b*) if the Operator, in the opinion of the Government, fails to prosecute operations pursuant to the terms of the contract; or (*c*) if in the opinion of the Government, operations up to the time of the notice have not indicated the probability of making any worth while discovery and in the opinion of the Government further operations are not justified. Upon the completion of the project or any termination of the contract the Operator shall dispose of any remaining materials, supplies, facilities, buildings, fixtures, and equipment in which the Government has an interest, for the joint account of the Operator and the Government in the proportion of their respective interests; shall render to the Government a full and final accounting of his operations under the contract and his expenditures of money; and shall pay to the Government its pro rata share of any money remaining.

ARTICLE 13. *Changes and added provisions.* ---

Executed in sextuplicate the day and year first above written.

THE UNITED STATES OF AMERICA

By O. Meitzenberg

Acting Administrator
Defense Minerals Exploration Administration

Spokane-Idaho Mining Co.
(Operator)

By Frank N. Marr

I, C.D.Randall, certify that I am the duly elected secretary of the corporation named as Operator herein; that Frank N. Marr, who signed this contract on behalf of the Operator, was then President of said corporation; that said contract was duly signed for and in behalf of said corporation by authority of its governing body, and is within the scope of its corporate powers.

C D Randall

[CORPORATE SEAL]

U. S. GOVERNMENT PRINTING OFFICE 16—66328-1

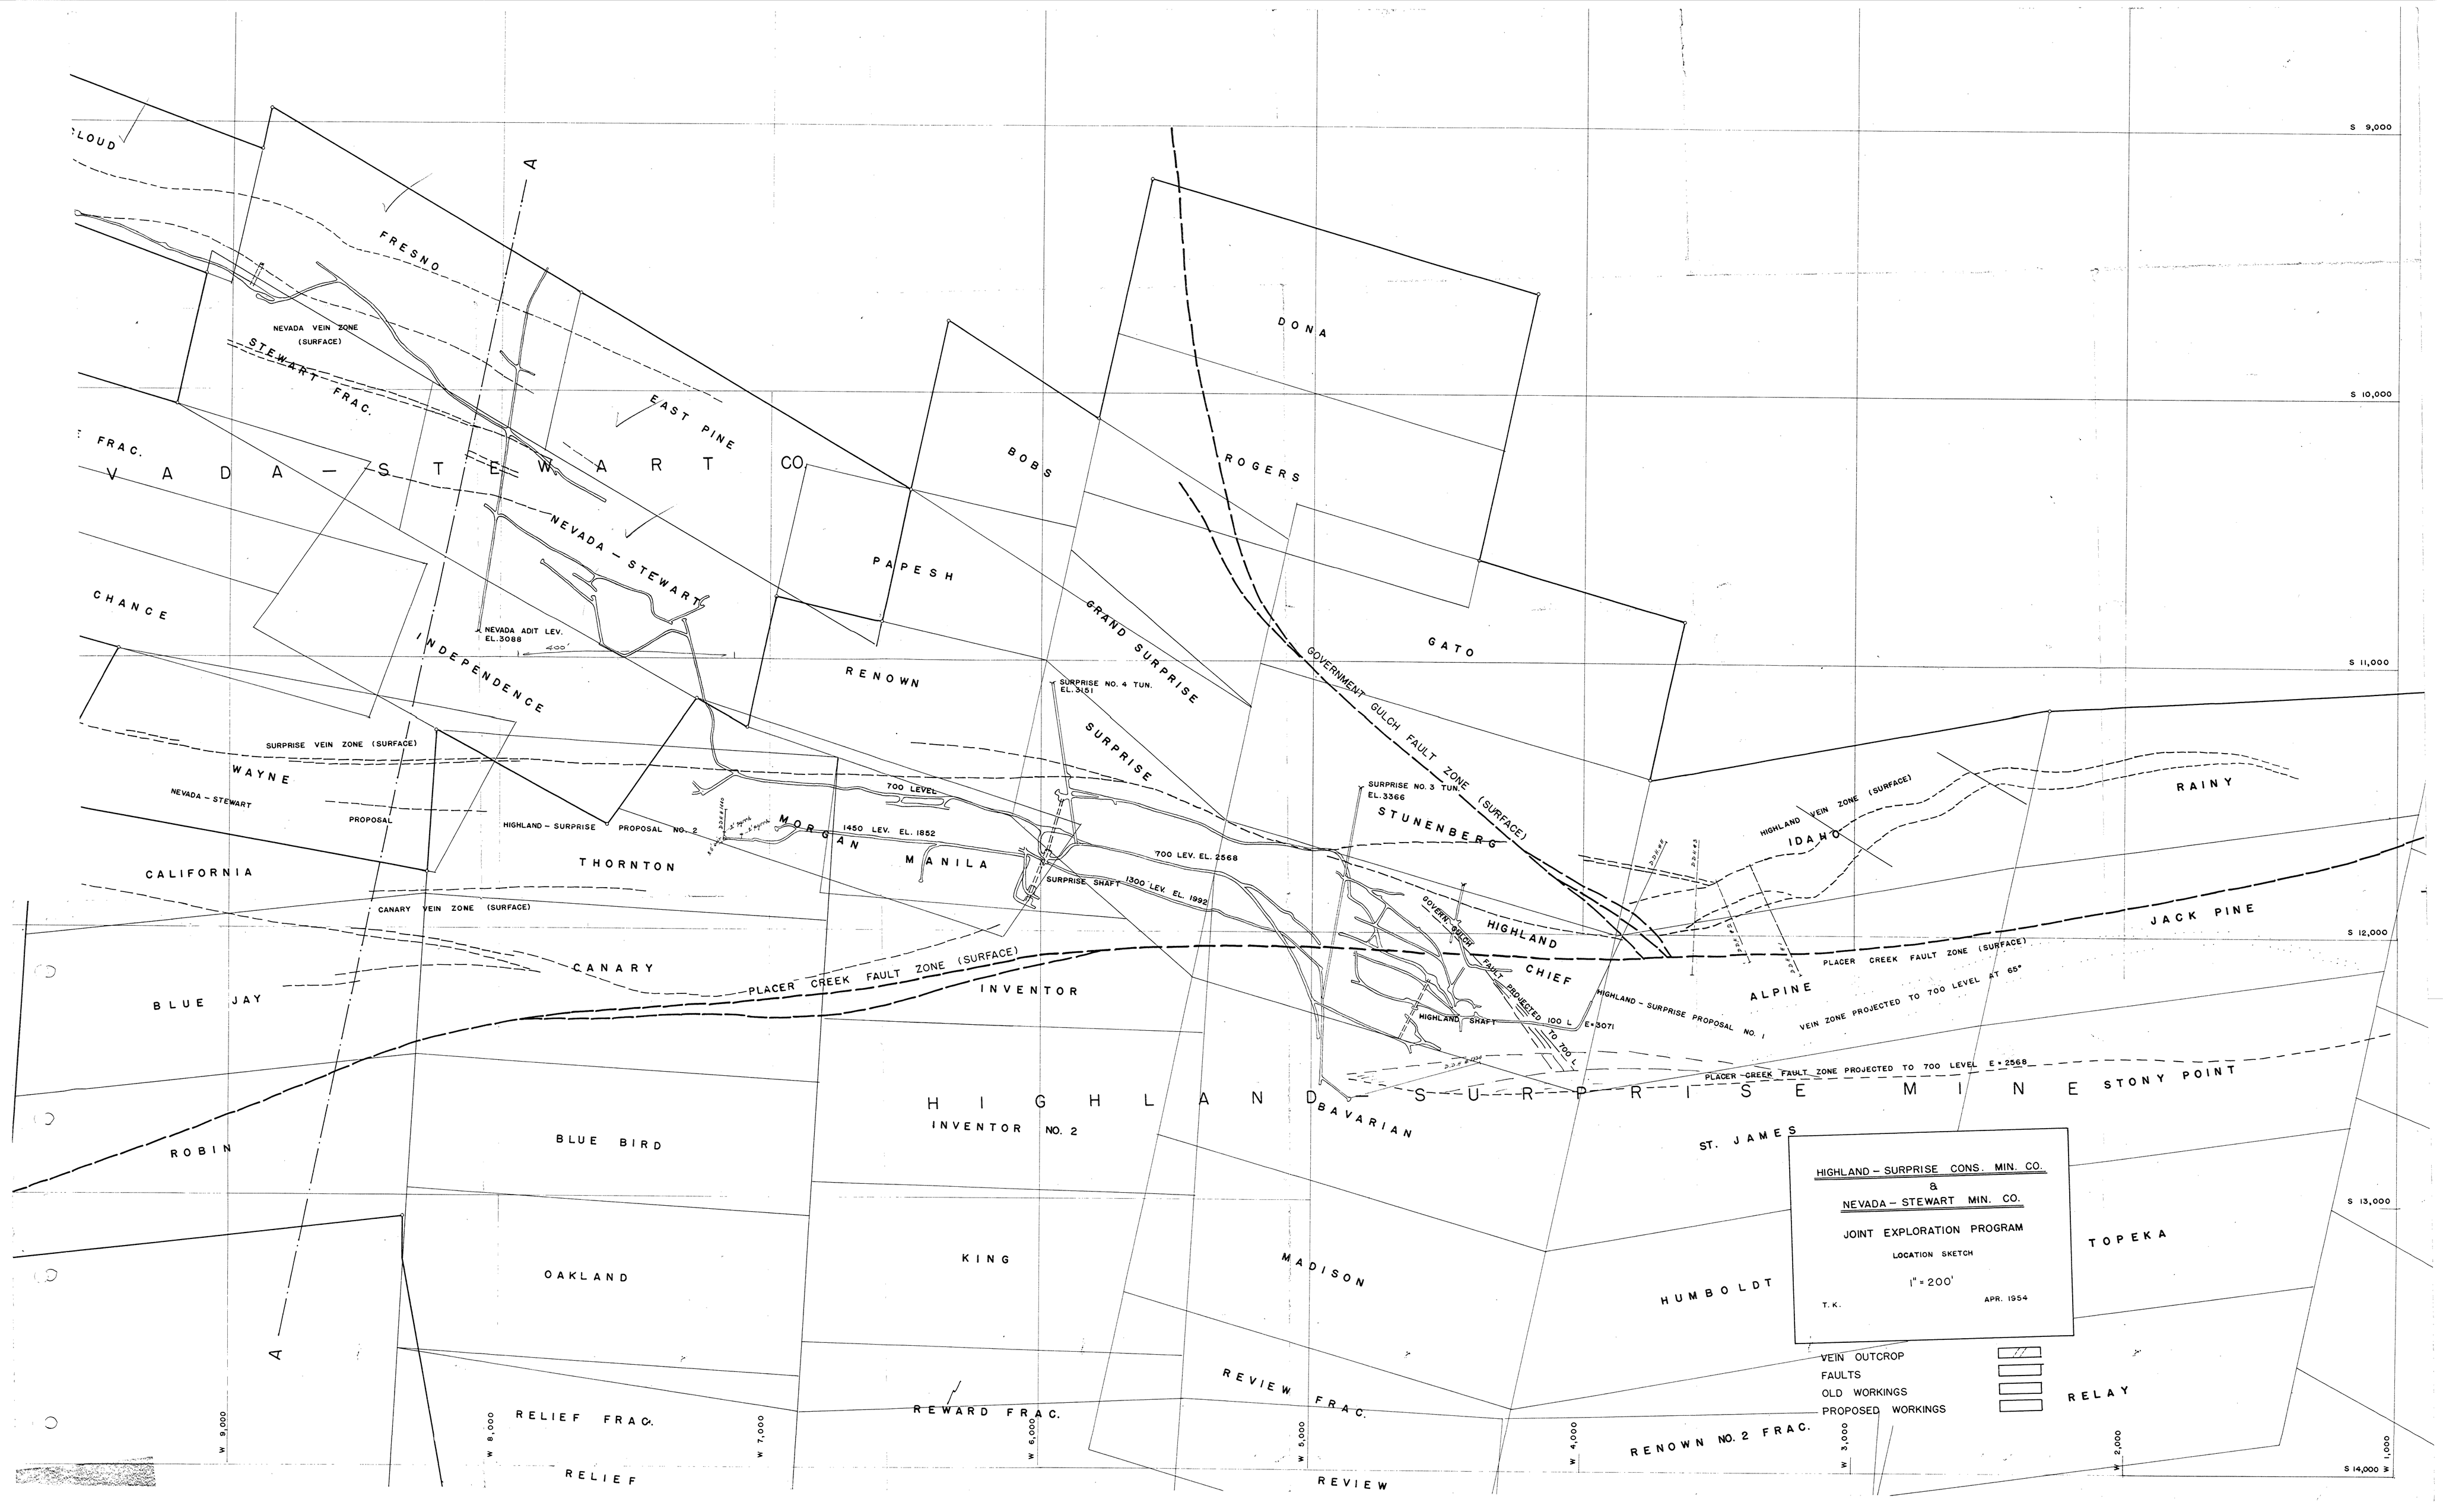
HIGHLAND – SURPRISE CONS. MIN. CO.
&
NEVADA – STEWART MIN. CO.
JOINT EXPLORATION PROGRAM
LOCATION SKETCH
1" = 200'
T. K.
APR. 1954
VEIN OUTCROP
FAULTS
OLD WORKINGS
PROPOSED WORKINGS
S 9,000
S 10,000
S 11,000
S 12,000
S 13,000
S 14,000
W 9,000
W 8,000
W 7,000
W 6,000
W 5,000
W 4,000
W 3,000
W 2,000
W 1,000
CLOUD
FRESNO
NEVADA VEIN ZONE (SURFACE)
STEWART FRAC.
EAST PINE
NEVADA – STEWART
NEVADA ADIT LEV. EL. 3088
400'
CHANCE
INDEPENDENCE
SURPRISE VEIN ZONE (SURFACE)
WAYNE
NEVADA – STEWART
PROPOSAL
HIGHLAND – SURPRISE PROPOSAL NO. 2
THORNTON
CALIFORNIA
CANARY VEIN ZONE (SURFACE)
CANARY
BLUE JAY
ROBIN
BLUE BIRD
OAKLAND
RELIEF FRAC.
RELIEF
PAPESH
RENOWN
BOBS
GRAND SURPRISE
SURPRISE
SURPRISE NO. 4 TUN. EL. 3151
SURPRISE NO. 3 TUN. EL. 3366
700 LEVEL
MORGAN
1450 LEV. EL. 1852
MANILA
700 LEV. EL. 2568
SURPRISE SHAFT
1300 LEV. EL. 1992
PLACER CREEK FAULT ZONE (SURFACE)
INVENTOR
INVENTOR NO. 2
KING
REWARD FRAC.
MADISON
REVIEW FRAC.
REVIEW
DONA
ROGERS
GATO
GOVERNMENT GULCH FAULT ZONE (SURFACE)
STUNENBERG
HIGHLAND VEIN ZONE (SURFACE)
IDAHO
RAINY
JACK PINE
HIGHLAND
CHIEF
POLLERS CREEK FAULT PROJECTED 100' L TO 700' L
HIGHLAND SHAFT
E = 3071
HIGHLAND – SURPRISE PROPOSAL NO. 1
VEIN ZONE PROJECTED TO 700 LEVEL AT 65°
PLACER CREEK FAULT ZONE (SURFACE)
ALPINE
PLACER CREEK FAULT ZONE PROJECTED TO 700 LEVEL E = 2568
BAVARIAN
ST. JAMES
STONY POINT
HUMBOLDT
TOPEKA
RENOWN NO. 2 FRAC.
RELAY