Form SL-48 Revised 5M 11-55

AMERICAN SMELTING AND REFINING COMPANY

8-10 WEST FIRST SOUTH
SALT LAKE CITY, UTAH

PLANT LOT NO. 2975

NAME OF SHIPPER: BULON YOUNG — GARFIELD PLANT, GARFIELD, UTAH — 195

ADDRESS: BOX K-11, SALMON, IDAHO — PLANT LOT: 2975

SHIPPING POINT: MACKAY IDAHO — SHIPPERS LOT: 39

MINE NAME: POPE SHENON — COUNTY CLASS: CRUDE — SAMPLED BY GARFIELD

DATE RECEIVED	REC'D VIA	CAR INITIAL	CAR NUMBER	WEIGHTS GROSS WEIGHT	WEIGHTS CONTAINERS	WEIGHTS NET WET	MOISTURE %	MOISTURE POUNDS	NET DRY WEIGHT
10-26	UP	UP	62247			93 700	4 5	4 216	89 484

METAL QUOTATIONS

GOLD	34.9125	PER OZ.
SILVER	.90625	PER OZ.
LEAD	.135	PER LB.
COPPER	.2621	PER LB.

BASED ON WEEK ENDING 10-26 1957

ASSAYS

	Smelter	Shipper	Umpire	Settlement
GOLD OZ. PER TON	—	01	018	01
SILVER OZ. PER TON	6	65		625
LEAD %				
COPPER %	7 60	7 70		7 65
INS. %				
SiO_2 %	61 0			61 0
FE-MN %				
CAO %				
ZN %				
S %				
AL_2O_3 %				
AS %				
SB %				
NI %				
BI %				

VALUES PER TON

PAY CONTENT	Price	Credit	Frt. Value
.01	31.81925	32	
95% - MIN. —			
50%			
DEDUCT 10# 143#	2271	32 48	15 02
GROSS VALUE		32 80	15 34
DEDUCTIONS	DEBIT		
BASE	5 85		60
EXCESS VAL. OVER $ 22.00	1 30		0
BULLION FRT. TAX	06		06
LABOR			14 66
TOTAL DEDUCTIONS	7 21		
NET VALUE PER DRY TON		25 59	
FRT. VALUE PER WET TON	XXX XX	XXX XX	13 77

The gold acquired in this material was held under Section 19 of the Provisional Gold Regulations of January 30 and 31, 1934, as amended, by the person from whom it was acquired by us.

DISTRIBUTION OF PROCEEDS

	Debit	Credit
TOTAL VALUE: 44.74 DRY TONS @ 25 59 PER TON		1144 95
LESS PLANT SAMPLING		
FREIGHT 46.85 WET TONS @ 4.79 PER TON PLUS TRANSP. TAX	231 14	
HAULING, PAY MELVIN PARKS, BOX 801, POCATELLO, IDAHO 6.00	289 53	PAY
SAMPLING, PAY		
ASSAYING, PAY UNION	6 00	
UMPIRE, PAY		
REPRESENTATION, PAY B. J. BARNARD	4 00	
AMOUNT WITHHELD PENDING RECEIPT OF SILVER AFFIDAVIT		
ROYALTY FRED J. BROUGH, SALMON IDAHO @ 5% NET	30 71	PAY
LAURA LEDBETTER, MAXVILLE MONTANA @ 5% NET	30 71	PAY
FRED J. BROUGH C/O C. WALKER LYON, SALMON, IDAHO @ 5% NET	30 71	PAY
BALANCE PAY SHIPPER	522 15	PAY

Form SL-48 Revised 5M 11-55

AMERICAN SMELTING AND REFINING COMPANY

8-10 WEST FIRST SOUTH
SALT LAKE CITY, UTAH

PLANT LOT NO. 2939

NAME OF SHIPPER: RULON YOUNG — GARFIELD PLANT, GARFIELD, UTAH — 195

ADDRESS: BOX K-81, SALMON, IDAHO — PLANT LOT: 2939

SHIPPING POINT: MACKAY IDAHO — SHIPPERS LOT: 38

MINE NAME: POPE SHENON — COUNTY CLASS: CRUDE — SAMPLED BY GARFIELD

DATE RECEIVED	REC'D VIA	CAR INITIAL	CAR NUMBER	WEIGHTS GROSS WEIGHT	WEIGHTS CONTAINERS	WEIGHTS NET WET	MOISTURE %	MOISTURE POUNDS	NET DRY WEIGHT
10-22	UP	UP	66714			88 460	3 7	3 274	85 186

METAL QUOTATIONS
GOLD 34.9125 PER OZ.
SILVER .90625 PER OZ.
LEAD .135 PER LB.
COPPER .26210 PER LB.

BASED ON WEEK ENDING 10-26 1957

ASSAYS

	Smelter	Shipper	Umpire	Settlement
GOLD OZ. PER TON	—	008		004
SILVER OZ. PER TON	5	55		525
LEAD %				
COPPER %	790	805		7975
INS. %				
SiO2 %				
Fe-Mn %				
CaO %				
Zn %				
S %				
Al2O3 %				
As %				
Sb %				
Ni %				
Bi %				

VALUES PER TON

PAY CONTENT		Price	Credit	Frt. Value
—				
95% - MIN. —				
50%				
DEDUCT 10#	149.5	22710	3395	1569
GROSS VALUE			3395	1569
DEDUCTIONS		DEBIT		
BASE		585		60
EXCESS VAL. OVER $ 2200		143		52
BULLION FRT. TAX		06		
LABOR				06
				1451
TOTAL DEDUCTIONS		734		
NET VALUE PER DRY TON			2661	
FRT. VALUE PER WET TON		XXX XX	XXX XX	1361

The gold acquired in this material was held under Section 19 of the Provisional Gold Regulations of January 30 and 31, 1934, as amended, by the person from whom it was acquired by us.

DISTRIBUTION OF PROCEEDS

	Debit	Credit
TOTAL VALUE: 42.593 DRY TONS @ 26.61 PER TON		1133 40
LESS PLANT SAMPLING		
FREIGHT 44.230 WET TONS @ 4.79 PER TON PLUS TRANSP. TAX	218 22	
HAULING, PAY MELVIN PARKS 6.00 ✓ ✓ BOX 801, POCATELLO, IDAHO	273 34	PAID
SAMPLING, PAY		
ASSAYING, PAY	6 00	
UMPIRE, PAY		
REPRESENTATION, PAY B. J. BARNARD	4 00	
AMOUNT WITHHELD PENDING RECEIPT OF SILVER AFFIDAVIT		
ROYALTY FRED J. BROUGH, SALMON IDAHO @ 5% NET	31 59	PAID
LAURA LEDBETTER, MAXVILLE MONTANA @ 5% NET	31 59	PAID
FRED J. BROUGH C/O C WALKER LYON SALMON IDAHO @ 5% NET	31 59	PAID
BALANCE PAY SHIPPER	537 07	PAID

Form SL-48 Revised 5M 11-55

AMERICAN SMELTING AND REFINING COMPANY

8-10 WEST FIRST SOUTH
SALT LAKE CITY, UTAH

PLANT LOT NO. 2901

NAME OF SHIPPER RULON YOUNG — GARFIELD PLANT, GARFIELD, UTAH — 195

ADDRESS BOX 561, SALMON, IDAHO — PLANT LOT 2901

SHIPPING POINT MACKAY IDAHO — SHIPPERS LOT 37

MINE NAME POPE SHENON — COUNTY CLASS CRUDE — SAMPLED BY GARFIELD

DATE RECEIVED	REC'D VIA	CAR INITIAL	CAR NUMBER	GROSS WEIGHT	CONTAINERS	NET WET	MOISTURE %	MOISTURE POUNDS	NET DRY WEIGHT
10-18	UP	UP	66422			119 320	4 0	4772	114 548

METAL QUOTATIONS

GOLD 34.9125 PER OZ.
SILVER .90625 PER OZ.
LEAD .135 PER LB.
COPPER .6255 PER LB.

BASED ON WEEK ENDING 10-19 195 7

ASSAYS

	Smelter	Shipper	Umpire	Settlement
GOLD OZ. PER TON	—	005		0025
SILVER OZ. PER TON	55	65		60
LEAD %				
COPPER %	8 34	8 36		8 35
INS. %				
SiO2 %	57 0			57 0
Fe-Mn %				
CaO %				
Zn %				
S %				
Al2O3 %				
As %				
Sb %				
Ni %				
Bi %				

VALUES PER TON

PAY CONTENT	Price	Credit	Frt. Value
—			
95% - MIN. —			
50% —			
DEDUCT 10# 157#	22755	35 73	16 48
GROSS VALUE		35 73	16 48
DEDUCTIONS	DEBIT		
BASE	5 85		60
EXCESS VAL. OVER $ 22.00	1 65		36
BULLION FRT. TAX	07		07
LABOR			15 45
TOTAL DEDUCTIONS	7 57		
NET VALUE PER DRY TON		28 16	
FRT. VALUE PER WET TON	XXX XX	XXX XX	15 52

The gold acquired in this material was held under Section 19 of the Provisional Gold Regulations of January 30 and 31, 1934, as amended, by the person from whom it was acquired by us.

DISTRIBUTION OF PROCEEDS

	Debit	Credit
TOTAL VALUE: 57.274 DRY TONS @ 28.16 PER TON		1612 84
LESS PLANT SAMPLING		
FREIGHT 59.660 WET TONS @ 4.79 PER TON PLUS TRANSP. TAX	294 34	
HAULING, PAY MELVIN PARKS BOX 201, POCATELLO, IDAHO 6.00	368 70	PAY
SAMPLING, PAY		
ASSAYING, PAY UNION	6 00	
UMPIRE, PAY		
REPRESENTATION, PAY B. J. BARNARD	4 00	
AMOUNT WITHHELD PENDING RECEIPT OF SILVER AFFIDAVIT		
ROYALTY FRED J. BROUGH SALMON IDAHO @ 5% NET	46 99	PAY
LAURA LEDBETTER MARVILLE MONTANA @ 5% NET	46 99	PAY
FRED J. BROUGH C/O S. WALKER LYON, SALMON IDAHO @ 5% NET	46 99	PAY
BALANCE PAY SHIPPER	798 83	PAY

Form SL-48 Revised 5M 11-55

AMERICAN SMELTING AND REFINING COMPANY

8-10 WEST FIRST SOUTH
SALT LAKE CITY, UTAH

PLANT LOT NO. 2747

NAME OF SHIPPER: RULON YOUNG — GARFIELD PLANT, GARFIELD, UTAH — 195

ADDRESS: BOX K-81, SALMON, IDAHO — PLANT LOT: 2747

SHIPPING POINT: MACKAY IDAHO — SHIPPERS LOT: 36

MINE NAME: POPE SHENON — COUNTY CLASS: CRUDE — SAMPLED BY GARFIELD

DATE RECEIVED	REC'D VIA	CAR INITIAL	CAR NUMBER	GROSS WEIGHT	CONTAINERS	NET WET	MOISTURE %	MOISTURE POUNDS	NET DRY WEIGHT
10-3	UP	UP	64900			115 820	3 0	3 474	112 346

METAL QUOTATIONS

GOLD	34.9125	PER OZ.
SILVER	.90625	PER OZ.
LEAD	.14	PER LB.
COPPER	.26315	PER LB.

BASED ON WEEK ENDING 10-5 1957

	ASSAYS SMELTER	ASSAYS SHIPPER	ASSAYS UMPIRE	ASSAYS SETTLEMENT
GOLD OZ. PER TON	—	008		004
SILVER OZ. PER TON	4	55		475
LEAD %				
COPPER %	629	647		638
INS. %				
SiO2 %	617			617
Fe-Mn %				
CaO %				
Zn %				
S %				
Al2O3 %				
As %				
Sb %				
Ni %				
Bi %				

VALUES PER TON

PAY CONTENT	PRICE	CREDIT	FRT. VALUE
—			
95% - MIN. —			
50%			
DEDUCT 10# 117.6#	.22815	26 83	12 35
GROSS VALUE		26 83	12 35
DEDUCTIONS	DEBIT		
BASE	5 85		15
EXCESS VAL. OVER $ 22.00	58		19
BULLION FRT. TAX	05		05
LABOR			
			11 96
TOTAL DEDUCTIONS	6 48		
NET VALUE PER DRY TON		20 35	
FRT. VALUE PER WET TON	XXX XX	XXX XX	11 29

The gold acquired in this material was held under Section 19 of the Provisional Gold Regulations of January 30 and 31, 1934, as amended, by the person from whom it was acquired by us.

DISTRIBUTION OF PROCEEDS

	DEBIT	CREDIT
TOTAL VALUE: 56.173 DRY TONS @ 20.35 PER TON		1143 12
LESS PLANT SAMPLING		
FREIGHT 57.910 WET TONS @ 4.79 PER TON PLUS TRANSP. TAX	285 71	
HAULING, PAY MELVIN PARKS BOX 801, POCATELLO, IDAHO 6.00	357 88	PAY
SAMPLING, PAY		
ASSAYING, PAY UNION	6 00	
UMPIRE, PAY		
REPRESENTATION, PAY B. J. BARNARD	4 00	
AMOUNT WITHHELD PENDING RECEIPT OF SILVER AFFIDAVIT		
ROYALTY FRED J BROUGH, SALMON IDAHO @ 5% NET	24 48	PAY
LAURA LEDBETTER, MAXVILLE, MONTANA @ 5% NET	24 48	PAY
FRED J. BROUGH C/O C WALKER LYON, SALMON, IDAHO @ 5% NET	24 48	PAY
BALANCE PAY SHIPPER	416 09	PAY

Form SL-48 Revised 5M 11-55

AMERICAN SMELTING AND REFINING COMPANY

8-10 WEST FIRST SOUTH
SALT LAKE CITY, UTAH

PLANT LOT NO. 2680

NAME OF SHIPPER: RULON YOUNG — GARFIELD PLANT, GARFIELD, UTAH — 195

ADDRESS: BOX K-81, SALMON, IDAHO — PLANT LOT: 2680

SHIPPING POINT: MACKAY, IDAHO — SHIPPERS LOT: 35

MINE NAME: POPE SHENON — COUNTY CLASS: CRUDE — SAMPLED BY GARFIELD

DATE RECEIVED	REC'D VIA	CAR INITIAL	CAR NUMBER	WEIGHTS GROSS WEIGHT	WEIGHTS CONTAINERS	WEIGHTS NET WET	MOISTURE %	MOISTURE POUNDS	NET DRY WEIGHT ✓
9-26	UP	UP	65526			114 260	21	2400	111 860

METAL QUOTATIONS

GOLD	34.9125	PER OZ.
SILVER	.90625	PER OZ.
LEAD	.14	PER LB.
COPPER	26.415	PER LB.

BASED ON WEEK ENDING 9-28 1957

ASSAYS

	Smelter	Shipper	Umpire	Settlement
GOLD OZ. PER TON	—	008		004
SILVER OZ. PER TON	45	45		45
LEAD %				—
COPPER %	627 ✓	652	632	632
INS. %				
SiO_2 %	652			652
FE-MN %				
CAO %				
ZN %				
S %				
AL_2O_3 %				
As %				
Sb %				
Ni %				
Bi %				

VALUES PER TON

PAY CONTENT		Price	Credit	Frt. Value
—				
95% - MIN. —				
50%				
DEDUCT 10#	116.4	22915	2669	1222
GROSS VALUE				
DEDUCTIONS		DEBIT		
BASE		585		— 15
EXCESS VAL. OVER $ 2200		56		— 17
BULLION FRT. TAX		05		— 05
LABOR				
				1185
TOTAL DEDUCTIONS		646		
NET VALUE PER DRY TON			2021	
FRT. VALUE PER WET TON		XXXXX	XXXXX	1121

The gold acquired in this material was held under Section 19 of the Provisional Gold Regulations of January 30 and 31, 1934, as amended, by the person from whom it was acquired by us.

DISTRIBUTION OF PROCEEDS

	Debit	Credit
TOTAL VALUE: 55.930 DRY TONS @ 20.21 PER TON		1130 35
LESS PLANT SAMPLING		
FREIGHT 57.130 WET TONS @ 4.79 PER TON PLUS TRANSP. TAX	281 86	
HAULING, PAY MILVIN BARRS BOX 201, POCATELLO, IDAHO 6.00 ✓ ✓	353 06	PAY
SAMPLING, PAY		
ASSAYING, PAY [illegible]	6 00	✓
UMPIRE, PAY DEASON & NICHOLS	4 00	✓
REPRESENTATION, PAY B. F. BARNARD	4 00	✓
AMOUNT WITHHELD PENDING RECEIPT OF SILVER AFFIDAVIT		
ROYALTY FRED J. BROUGH SALMON IDAHO @ 5% NET	24 07	PAY
LAURA LEDBETTER MAXVILLE, MONTANA @ 5% NET	24 07	PAY
FRED J. BROUGH C/O C WALKER LYON SALMON IDAHO @ 5% NET.	24 07	PAY
BALANCE PAY SHIPPER	409 22	PAY

Form SL-48 Revised 5M 11-55

AMERICAN SMELTING AND REFINING COMPANY

8-10 WEST FIRST SOUTH
SALT LAKE CITY, UTAH

PLANT LOT NO. 2512

NAME OF SHIPPER: RULON YOUNG — GARFIELD PLANT, GARFIELD, UTAH — 195

ADDRESS: BOX 8-81, SALMON, IDAHO — PLANT LOT: 2512

SHIPPING POINT: MACKAY, IDAHO — SHIPPERS LOT: 33

MINE NAME: POPE SHENON — COUNTY CLASS: CRUDE — SAMPLED BY GARFIELD

DATE RECEIVED	REC'D VIA	CAR INITIAL	CAR NUMBER	GROSS WEIGHT	CONTAINERS	NET WET	MOISTURE %	MOISTURE POUNDS	NET DRY WEIGHT
9-9	UP	UP	66531			114 300	4 7	5 372	108 928

METAL QUOTATIONS

GOLD	34.9125	PER OZ.
SILVER	.9053	PER OZ.
LEAD	14	PER LB.
COPPER	.2601	PER LB.

BASED ON WEEK ENDING 9-14 1957

ASSAYS

	SMELTER	SHIPPER	UMPIRE	SETTLEMENT
GOLD OZ. PER TON	—	01	015	01
SILVER OZ. PER TON	6	65		6 25
LEAD %				
COPPER %	886	902		894
INS. %				
SiO2 %	568			568
FE-MN %				
CaO %				
ZN %				
S %				
AL2O3 %				
As %				
Sb %				
Ni %				
Bi %				

VALUES PER TON

PAY CONTENT	PRICE	CREDIT	FRT. VALUE
01	3181925	32	
95% - MIN. —			
50%			
DEDUCT 10# 168.8	.22510	38 00	17 72
GROSS VALUE		38 32	18 04
DEDUCTIONS	DEBIT		
BASE	5 85		— 60
EXCESS VAL. OVER $ 22.00	196		— 2 28
BULLION FRT. TAX	07		— 07
LABOR			15 09
TOTAL DEDUCTIONS	788		
NET VALUE PER DRY TON		30 44	
FRT. VALUE PER WET TON	XXX XX	XXX XX	14 13

The gold acquired in this material was held under Section 19 of the Provisional Gold Regulations of January 30 and 31, 1934, as amended, by the person from whom it was acquired by us.

DISTRIBUTION OF PROCEEDS

	DEBIT	CREDIT
TOTAL VALUE: 54.464 DRY TONS @ 30.44 PER TON		1657 88
LESS PLANT SAMPLING		
FREIGHT 57.150 WET TONS @ 4.79 PER TON PLUS TRANSP. TAX	281 96	
HAULING, PAY MELVIN PARKS, BOX 801, POCATELLO, IDAHO 600	353 19	PAY
SAMPLING, PAY		
ASSAYING, PAY ONESS	6 00	
UMPIRE, PAY		
REPRESENTATION, PAY B. J. BARNARD	4 00	
AMOUNT WITHHELD PENDING RECEIPT OF SILVER AFFIDAVIT		
ROYALTY FRED J. BROUGH, SALMON, IDAHO @ 5% NET	50 64	PAY
LAURA LEDBETTER, MAXVILLE, MONTANA @ 5% NET	50 64	PAY
FRED J. BROUGH C/O C WALKER LYON SALMON IDAHO @ 5% NET	50 64	PAY
BALANCE PAY SHIPPER	860 84	PAY

Form SL-48 Revised 5M 11-55

AMERICAN SMELTING AND REFINING COMPANY

8-10 WEST FIRST SOUTH
SALT LAKE CITY, UTAH

PLANT LOT NO. 2452

NAME OF SHIPPER CLINTON A. & GUS M. GUNDERSEN — GARFIELD PLANT, GARFIELD, UTAH — 195

ADDRESS SALMON, IDAHO — PLANT LOT 2452

SHIPPING POINT MACKAY, IDAHO — SHIPPERS LOT 600-70-GG

MINE NAME POPE SHENON — COUNTY CLASS CRUDE — SAMPLED BY GARFIELD

DATE RECEIVED	REC'D VIA	CAR INITIAL	CAR NUMBER	WEIGHTS GROSS WEIGHT	CONTAINERS	NET WET	MOISTURE %	MOISTURE POUNDS	NET DRY WEIGHT
9-3	UP	UP	64023			72340	6.3	4558	67782

METAL QUOTATIONS

GOLD	34.9125	PER OZ.
SILVER	.90625	PER OZ.
LEAD	.14	PER LB.
COPPER	.26431	PER LB.

BASED ON WEEK ENDING 9-7- 1957

ASSAYS

	Smelter	Shipper	Umpire	Settlement
GOLD OZ. PER TON	.01	.015		.0125
SILVER OZ. PER TON	.45	.6		.525
LEAD %				
COPPER %	.495	.510		.5025
INS. %				
SiO_2 %	67	71.3		69.25
FE-MN %				
CAO %				
ZN %				
S %				
AL_2O_3 %				
As %				
Sb %				
Ni %				
Bi %				

VALUES PER TON

PAY CONTENT	Price	Credit	Frt. Value
.0125	31.8125	.40	
95% - MIN. —			
50%			
DEDUCT .09 90.5	22931	20.75	9.68
GROSS VALUE		21.15	10.08
DEDUCTIONS	DEBIT		
BASE	.60		.15
EXCESS VAL. OVER $ 15.00	4.61		
BULLION FRT. TAX	.04		.04
LABOR			9.89
TOTAL DEDUCTIONS	5.25		
NET VALUE PER DRY TON		15.90	
FRT. VALUE PER WET TON	XXXXX	XXXXX	8.86

The gold acquired in this material was held under Section 19 of the Provisional Gold Regulations of January 30 and 31, 1934, as amended, by the person from whom it was acquired by us.

DISTRIBUTION OF PROCEEDS

	Debit	Credit
TOTAL VALUE: 33.891 DRY TONS @ 15.90 PER TON		538.87
LESS PLANT SAMPLING		
80.000 min		
FREIGHT 40.000 WET TONS @ 4.31 PER TON PLUS TRANSP. TAX	177.57	
36.170		
HAULING, PAY MELVIN PARIS 6.50 ✓ ✓	232.53	PAY
BOX 601, POCATELLO, IDAHO		
SAMPLING, PAY		
ASSAYING, PAY CONNON & MIDDLE	6.00	
UMPIRE, PAY		
REPRESENTATION, PAY B. J. BARNARD	4.00	
AMOUNT WITHHELD PENDING RECEIPT OF SILVER AFFIDAVIT		
ROYALTY FRED J. BROUGH, SALMON, IDAHO @ 5% NET	6.39	PAY
LEONA LEDBETTER, MISSOULA, MONTANA @ 5% NET	6.39	PAY
FRED J. BROUGH ON C. WALKER ESTATE, SALMON, IDAHO @ 5% NET	6.39	PAY
BALANCE PAY SHIPPER	108.60	PAY

Form SL-48 Revised 5M 11-55

AMERICAN SMELTING AND REFINING COMPANY

8-10 WEST FIRST SOUTH
SALT LAKE CITY, UTAH

PLANT LOT NO. 2373

NAME OF SHIPPER: BILLON YOUNG — GARFIELD PLANT, GARFIELD, UTAH — 195

ADDRESS: BOX K 51, SALMON, IDAHO — PLANT LOT: 2373

SHIPPING POINT: MACKAY IDAHO — SHIPPERS LOT: 31

MINE NAME: POPE SITENON — COUNTY CLASS: CRUDE — SAMPLED BY GARFIELD

DATE RECEIVED	REC'D VIA	CAR INITIAL	CAR NUMBER	GROSS WEIGHT	CONTAINERS	NET WET	MOISTURE %	MOISTURE POUNDS	NET DRY WEIGHT
8-22	UP	UP	66242			120040	31	3722	116318

METAL QUOTATIONS

GOLD	34.9125	PER OZ.
SILVER	.90875	PER OZ.
LEAD	.14	PER LB.
COPPER	.27835	PER LB.

BASED ON WEEK ENDING 8-24 1957

ASSAYS

	Smelter	Shipper	Umpire	Settlement
GOLD OZ. PER TON	—	.010	.012	.010
SILVER OZ. PER TON	.45	.60		.525
LEAD %				
COPPER %	.671	.668		.6695
INS. %				
SiO_2 %	.594			.594
Fe-Mn %				
CaO %				
Zn %				
S %				
Al_2O_3 %				
As %				
Sb %				
Ni %				
Bi %				

VALUES PER TON

PAY CONTENT	Price	Credit	Frt. Value
.010	31.81925	.32	
95% - MIN. —			
50% —			
DEDUCT OR 123.9	.24535	30.40	13.26
GROSS VALUE		30.72	13.58
DEDUCTIONS	DEBIT		
BASE	5.85		.15
EXCESS VAL. OVER $ 22.00	1.05		.31
BULLION FRT. TAX	.05		.05
LABOR			13.07
TOTAL DEDUCTIONS	6.95		
NET VALUE PER DRY TON		23.77	
FRT. VALUE PER WET TON	XXXXX	XXXXX	12.30

The gold acquired in this material was held under Section 19 of the Provisional Gold Regulations of January 30 and 31, 1934, as amended, by the person from whom it was acquired by us.

DISTRIBUTION OF PROCEEDS

	Debit	Credit
TOTAL VALUE: 58.159 DRY TONS @ 23.77 PER TON		1382.44
LESS PLANT SAMPLING		
FREIGHT 60.020 WET TONS @ 4.49 PER TON PLUS TRANSP. TAX	277.57	
HAULING, PAY MELVIN PARKS, BOX 801, POCATELLO IDAHO 6.00	370.92	PAY
SAMPLING, PAY		
ASSAYING, PAY UNION	6.00	
UMPIRE, PAY DEASON & NICHOLS		
REPRESENTATION, PAY B. J. BARNARD	4.00	
AMOUNT WITHHELD PENDING RECEIPT OF SILVER AFFIDAVIT		
ROYALTY FRED J. BROUGH, SALMON IDAHO @ 5% NET	36.20	PAY
LAURA LEDBETTER, MANVILLE, MONTANA @ 5% NET	36.20	PAY
FRED J. BROUGH C/O C. WALKER LYON SALMON IDAHO @ 5% NET.	36.20	PAY
BALANCE PAY SHIPPER	615.35	PAY

Form SL-48 Revised- 5M 11-55

AMERICAN SMELTING AND REFINING COMPANY

8-10 WEST FIRST SOUTH
SALT LAKE CITY, UTAH

PLANT LOT NO. 2445

NAME OF SHIPPER: RULON YOUNG — GARFIELD PLANT, GARFIELD, UTAH — 195

ADDRESS: BOX 8 B.I. SALMON, IDAHO — PLANT LOT: 2445

SHIPPING POINT: MACKAY IDAHO — SHIPPERS LOT: 3 V

MINE NAME: POPE SHENON — COUNTY CLASS: TRUDE — SAMPLED BY GARFIELD

DATE RECEIVED	REC'D VIA	CAR INITIAL	CAR NUMBER	GROSS WEIGHT	CONTAINERS	NET WET	MOISTURE %	MOISTURE POUNDS	NET DRY WEIGHT
8-31	UP	UP	656 V 6			117 680	2 7	3178	114 502

METAL QUOTATIONS

GOLD	34.9125	PER OZ.
SILVER	90625	PER OZ.
LEAD	.14	PER LB.
COPPER	2-7755	PER LB.

BASED ON WEEK ENDING 8-31 195 7

ASSAYS

	Smelter	Shipper	Umpire	Settlement
GOLD OZ. PER TON	—	01 ✓	015	01
SILVER OZ. PER TON	45	55		50
LEAD %	—			
COPPER %	615	62 V		6185
INS. %				
SiO2 %	61 V			61 V
Fe-Mn %				
CaO %				
Zn %				
S %				
Al2O3 %				
As %				
Sb %				
Ni %				
Bi %				

VALUES PER TON

PAY CONTENT	Price	Credit	Frt. Value
.01	31.81925	32	
95% - MIN. —			
50%			
DEDUCT 10# 113.7	24455	2781	12 17
GROSS VALUE		28 13	12 49
DEDUCTIONS	DEBIT		
BASE	5 85		15
EXCESS VAL. OVER $ 22.00	74		- 20
BULLION FRT. TAX	05		- 05
LABOR			
			12 09
TOTAL DEDUCTIONS	6 64		
NET VALUE PER DRY TON		21 49	
FRT. VALUE PER WET TON	XXX XX	XXX XX	11 46

The gold acquired in this material was held under Section 19 of the Provisional Gold Regulations of January 30 and 31, 1934, as amended, by the person from whom it was acquired by us.

DISTRIBUTION OF PROCEEDS

	Debit	Credit
TOTAL VALUE: 57.251 DRY TONS @ 21.49 PER TON		1230 32
LESS PLANT SAMPLING		
FREIGHT 58.840 WET TONS @ 4.79 PER TON PLUS TRANSP. TAX	290 30	
HAULING, PAY MELVIN FARRIS 6.00 BOX 801 SALMON IDAHO	363 63	PAY
SAMPLING, PAY		
ASSAYING, PAY UNION	6 00	
UMPIRE, PAY		
REPRESENTATION, PAY B. J. BARNARD	4 00	
AMOUNT WITHHELD PENDING RECEIPT OF SILVER AFFIDAVIT		
ROYALTY FRED J. BROUGH SALMON IDAHO @ 5% NET	28 32	PAY
LAURA LEDBETTER, MINAVILLE MONTANA @ 5% NET	28 32	PAY
FRED J. BROUGH C/O C WALKER LYN, SALMON, IDAHO @ 5% NET	28 32	PAY
BALANCE PAY SHIPPER	481 43	PAY

Form SL-48 Revised 5M 11-55

AMERICAN SMELTING AND REFINING COMPANY

8-10 WEST FIRST SOUTH
SALT LAKE CITY, UTAH

AUG 20 195

PLANT LOT NO. 2324

NAME OF SHIPPER CLINTON A. OR OTIS M. GUNDERSEN — GARFIELD PLANT, GARFIELD, UTAH — 195

ADDRESS SALMON, IDAHO — PLANT LOT 2324

SHIPPING POINT MACKAY IDAHO — SHIPPERS LOT 600-69-GG

MINE NAME POPE SHENON — COUNTY CLASS CRUDE — SAMPLED BY GARFIELD

DATE RECEIVED	REC'D VIA	CAR INITIAL	CAR NUMBER	WEIGHTS GROSS WEIGHT	WEIGHTS CONTAINERS	WEIGHTS NET WET	MOISTURE %	MOISTURE POUNDS	NET DRY WEIGHT
8-17	UP	UP	65141			115600	5.8	6704	108896

METAL QUOTATIONS

GOLD	34.9125	PER OZ.
SILVER	.91075	PER OZ.
LEAD	.14	PER LB.
COPPER	.27925	PER LB.

BASED ON WEEK ENDING 8-17 195

ASSAYS

	SMELTER	SHIPPER	UMPIRE	SETTLEMENT
GOLD OZ. PER TON	—	.015	.015	.015
SILVER OZ. PER TON	.35	.50		.425
LEAD %				
COPPER %	4.07	4.20	•	4.135
INS. %				
SiO2 %	68.6	72.20		70.4
FE-MN %				
CAO %				
ZN %				
S %				
AL2O3 %				
AS %				
SB %				
NI %				
BI %				

VALUES PER TON

PAY CONTENT	PRICE	CREDIT	FRT. VALUE
.015	31.81925	.48	
95% - MIN. —			
50%			
DEDUCT 10# 72.7	.24625	17.90	
GROSS VALUE		18.38	
DEDUCTIONS	DEBIT		
BASE	.60		
EXCESS VAL. OVER $ 1500	2.54		
BULLION FRT. TAX	.03		
LABOR			
TOTAL DEDUCTIONS	3.17		
NET VALUE PER DRY TON		15.21	UNDER
FRT. VALUE PER WET TON	XXXXX	XXXXX	8.00

The gold acquired in this material was held under Section 19 of the Provisional Gold Regulations of January 30 and 31, 1934, as amended, by the person from whom it was acquired by us.

DISTRIBUTION OF PROCEEDS

	DEBIT	CREDIT
TOTAL VALUE: 54.448 DRY TONS @ 15.21 PER TON		828.15
LESS PLANT SAMPLING		
FREIGHT 57.800 WET TONS @ 3.74 PER TON PLUS TRANSP. TAX	222.66	
HAULING, PAY MELVIN PARKS BOX 601, POCATELLO, IDAHO 6.00	357.20	PAY
SAMPLING, PAY		
ASSAYING, PAY GRINSOP & NICHOLS	6.00	
UMPIRE, PAY		
REPRESENTATION, PAY B. J. BARNARD	4.00	
AMOUNT WITHHELD PENDING RECEIPT OF SILVER AFFIDAVIT		
ROYALTY FRED J. BROUGH SALMON IDAHO @ 5% NET	11.91	PAY
LAURA LEDBETTER, MAXVILLE, MONTANA	11.91	PAY
FRED J. BROUGH C/O C. WALKER LYON SALMON IDAHO	11.91	PAY
BALANCE PAY SHIPPER	202.56	PAY

Form SL-48 Revised 5M 11-55

AMERICAN SMELTING AND REFINING COMPANY

8-10 WEST FIRST SOUTH
SALT LAKE CITY, UTAH

PLANT LOT NO. 2233

NAME OF SHIPPER MELON YOUNG — GARFIELD PLANT, GARFIELD, UTAH AUG 27 1957 195

ADDRESS BOX 801, SALMON, IDAHO — PLANT LOT 2233

SHIPPING POINT MACKAY IDAHO — SHIPPERS LOT 30

MINE NAME POPE SHENON — COUNTY CLASS UNION — SAMPLED BY GARFIELD

DATE RECEIVED	REC'D VIA	CAR INITIAL	CAR NUMBER	WEIGHTS GROSS WEIGHT	WEIGHTS CONTAINERS	WEIGHTS NET WET	MOISTURE %	MOISTURE POUNDS	NET DRY WEIGHT ✓
8-9	UP	UP	65540			116 500	3 0	3494	113 006

METAL QUOTATIONS

GOLD	34.9125	PER OZ.
SILVER	.91075	PER OZ.
LEAD	.14	PER LB.
COPPER	.28115	PER LB.

BASED ON WEEK ENDING 8-10 195 7

ASSAYS

	Smelter	Shipper	Umpire	Settlement
GOLD OZ. PER TON	01	01		01
SILVER OZ. PER TON	45	55		50
LEAD %	—			
COPPER %	706	704		705
INS. %				
SiO2 %	62 ✓			62 ✓
Fe-Mn %				
CaO %				
Zn %				
S %				
Al2O3 %				
As %				
Sb %				
Ni %				
Bi %				

VALUES PER TON

PAY CONTENT	Price	Credit	Frt. Value
.01	31.81925	32	
95% - MIN. —			
50%			
DEDUCT 10# 131#	.24815	32 51	14 02
GROSS VALUE		32 83	14 34
DEDUCTIONS	DEBIT		
BASE	5 85		15
EXCESS VAL. OVER $ 22.00	1 30		38
BULLION FRT. TAX	05		05
LABOR			13 76
TOTAL DEDUCTIONS	7 20		
NET VALUE PER DRY TON		25 63	
FRT. VALUE PER WET TON	XXX XX	XXX XX	13 04

The gold acquired in this material was held under Section 19 of the Provisional Gold Regulations of January 30 and 31, 1934, as amended, by the person from whom it was acquired by us.

DISTRIBUTION OF PROCEEDS

	Debit	Credit
TOTAL VALUE: 56.503 DRY TONS @ 25.63 PER TON		1448 17
LESS PLANT SAMPLING		
FREIGHT 58.25 WET TONS @ 4.49 PER TON PLUS TRANSP. TAX	269 39	
HAULING, PAY MOVING PARTS BOX 801, POCATELLO, IDAHO 6.00 ✓ ✓	359 99	PAY
SAMPLING, PAY		
ASSAYING, PAY UNION	6 00	
UMPIRE, PAY		
REPRESENTATION, PAY B. J. BARNARD	4 00	
AMOUNT WITHHELD PENDING RECEIPT OF SILVER AFFIDAVIT		
ROYALTY FRED J. BROUGH, SALMON IDAHO @ 5% NET	40 44	PAY
LAURA LEDBETTER, MARVILLE, MONTANA @ 5% NET	40 44	PAY
FRED J. BROUGH C/O C. WALKER LYON, SALMON IDAHO @ 5% NET	40 44	PAY
BALANCE PAY SHIPPER	1687 47	PAY

Form SL-48 Revised 5M 11-55

AMERICAN SMELTING AND REFINING COMPANY

8-10 WEST FIRST SOUTH
SALT LAKE CITY, UTAH

PLANT LOT NO. 2140

NAME OF SHIPPER: RULON YOUNG — GARFIELD PLANT, GARFIELD, UTAH — 195

ADDRESS: BOX 836, SALMON, IDAHO — PLANT LOT: 2140

SHIPPING POINT: MACKAY IDAHO — SHIPPERS LOT: 29

MINE NAME: POPE SHENON — COUNTY CLASS: CRUDE — SAMPLED BY GARFIELD

DATE RECEIVED	REC'D VIA	CAR INITIAL	CAR NUMBER	WEIGHTS GROSS WEIGHT	WEIGHTS CONTAINERS	WEIGHTS NET WET	MOISTURE %	MOISTURE POUNDS	NET DRY WEIGHT
8-1	UP	RG	71349			143 320	3 4	4 872	138 448

METAL QUOTATIONS

GOLD	34.9125	PER OZ.
SILVER	.90625	PER OZ.
LEAD	14	PER LB.
COPPER	.28495	PER LB.

BASED ON WEEK ENDING 8-3 1957

ASSAYS

	Smelter	Shipper	Umpire	Settlement
GOLD OZ. PER TON	—	01	01	01
SILVER OZ. PER TON	55	65		60
LEAD %	—			
COPPER %	8 25	8 51	8 5	8 5
INS. %				
SiO2 %	61 0			61 0
FE-MN %				
CAO %				
ZN %				
S %				
AL2O3 %				
As %				
Sb %				
Ni %				
Bi %				

VALUES PER TON

Pay Content	Price	Credit	Frt. Value
.01	3.81925	32	
95% - MIN. —			
50% —			
DEDUCT 10# 160#	25195	40 31	16 48
GROSS VALUE		40 63	16 80
DEDUCTIONS	DEBIT		
BASE	5 85		- 60
EXCESS VAL. OVER $ 22.00	2 24		- 1 35
BULLION FRT. TAX	06		06
LABOR			14 79
TOTAL DEDUCTIONS	8 15		
NET VALUE PER DRY TON		32 48	
FRT. VALUE PER WET TON	XXX XX	XXX XX	14 01

The gold acquired in this material was held under Section 19 of the Provisional Gold Regulations of January 30 and 31, 1934, as amended, by the person from whom it was acquired by us.

DISTRIBUTION OF PROCEEDS

	Debit	Credit
TOTAL VALUE: 69.224 DRY TONS @ 32.48 PER TON		2248 40
LESS PLANT SAMPLING		
FREIGHT 71.66 WET TONS @ 4.49 PER TON PLUS TRANSP. TAX	331 40	
HAULING, PAY MELVIN PARKS BOX 601, POCATELLO, IDAHO 6.00	44 28 6	PAY
SAMPLING, PAY		
ASSAYING, PAY	6 00	
UMPIRE, PAY		
REPRESENTATION, PAY B. J. BARNARD	4 00	
AMOUNT WITHHELD PENDING RECEIPT OF SILVER AFFIDAVIT		
ROYALTY FRED J. BROUGH SALMON IDAHO @ 5% NET	73 21	PAY
LAURA LEDBETTER MANVILLE MONTANA @ 5% NET	73 21	PAY
FRED J. BROUGH C/O C. WALKER LYNN, SALMON IDAHO @ 5% NET	73 21	PAY
BALANCE PAY SHIPPER	1244 51	PAY

Form SL-48 Revised 5M 11-55

AMERICAN SMELTING AND REFINING COMPANY

8-10 WEST FIRST SOUTH
SALT LAKE CITY, UTAH

PLANT LOT NO. 2621

NAME OF SHIPPER BULLION YOUNG — GARFIELD PLANT, GARFIELD, UTAH — 195

ADDRESS BOX K-81, SALMON, IDAHO — PLANT LOT 2621

SHIPPING POINT MACKAY IDAHO — SHIPPERS LOT 34

MINE NAME POPE SHENON — COUNTY CLASS CRUDE — SAMPLED BY GARFIELD

DATE RECEIVED	REC'D VIA	CAR INITIAL	CAR NUMBER	WEIGHTS GROSS WEIGHT	WEIGHTS CONTAINERS	WEIGHTS NET WET	MOISTURE %	MOISTURE POUNDS	NET DRY WEIGHT
9-20	UP	UP	64597			113 940	30	3418	110 522

METAL QUOTATIONS

GOLD	34.4125	PER OZ.
SILVER	.90625	PER OZ.
LEAD		PER LB.
COPPER	.2639	PER LB.

BASED ON WEEK ENDING 9-24 1957

ASSAYS

	Smelter	Shipper	Umpire	Settlement
GOLD OZ. PER TON	—	01 —	01	01
SILVER OZ. PER TON	45	55		5
LEAD %				
COPPER %	745 —	77	746	746
INS. %				
SiO_2 %	63 4			63 4
FE-MN %				
CaO %				
ZN %				
S %				
Al_2O_3 %				
As %				
Sb %				
Ni %				
Bi %				

VALUES PER TON

PAY CONTENT	Price	Credit	Frt. Value
01	31.8125	32	
95% - MIN.			
50%			
DEDUCT 10# 139.2#	.2289	31 86	14 62
GROSS VALUE		32 18	14 94
DEDUCTIONS	DEBIT		
BASE	5 85		- 15
EXCESS VAL. OVER $ 22.00	1 22		- 44
BULLION FRT. TAX	06		- 06
LABOR			14 29
TOTAL DEDUCTIONS	7 13		
NET VALUE PER DRY TON		25 05	
FRT. VALUE PER WET TON	XXX XX	XXX XX	13 47

The gold acquired in this material was held under Section 19 of the Provisional Gold Regulations of January 30 and 31, 1934, as amended, by the person from whom it was acquired by us.

DISTRIBUTION OF PROCEEDS

	Debit	Credit
TOTAL VALUE: 55.261 DRY TONS @ 25.05 PER TON		1384 29
LESS PLANT SAMPLING		
FREIGHT 56.970 WET TONS @ 4.79 PER TON PLUS TRANSP. TAX	281 08	
HAULING, PAY MELVIN PARKS BOX 801, POCATELLO, IDAHO @ 6.00 - - -	352 07	PAY
SAMPLING, PAY		
ASSAYING, PAY UNION	6 00	
UMPIRE, PAY BARDWELL	4 00	
REPRESENTATION, PAY BARNARD	4 00	
AMOUNT WITHHELD PENDING RECEIPT OF SILVER AFFIDAVIT		
ROYALTY FRED J. BROUGH, SALMON, IDAHO @ 5% NET	36 86	PAY
LAURA LEDBETTER, MAXVILLE, MONTANA @ 5% -	36 86	PAY
FRED J. BROUGH % C. WALKER LYON, SALMON, IDAHO @ 5% -	36 86	PAY
BALANCE PAY SHIPPER	626 56	PAY

Form SL-48 Revised 5M 11-55

AMERICAN SMELTING AND REFINING COMPANY

8-10 WEST FIRST SOUTH
SALT LAKE CITY, UTAH

PLANT LOT NO. 1987

NAME OF SHIPPER CLINTON A. OR OTIS M. GUNDERSEN — GARFIELD PLANT, GARFIELD, UTAH — 195

ADDRESS SALMON, IDAHO — PLANT LOT 1987

SHIPPING POINT MACKAY, IDAHO — SHIPPERS LOT 600-68-GG

MINE NAME POPE SHENNON — COUNTY CLASS CRUDE — SAMPLED BY GARFIELD

DATE RECEIVED	REC'D VIA	CAR INITIAL	CAR NUMBER	WEIGHTS GROSS WEIGHT	WEIGHTS CONTAINERS	WEIGHTS NET WET	MOISTURE %	MOISTURE POUNDS	NET DRY WEIGHT
7-16	UP	UP	64772			113 620	3 0	3408	110 212

METAL QUOTATIONS

GOLD	34.9125	PER OZ.
SILVER	.9025	PER OZ.
LEAD	.14	PER LB.
COPPER	.2857	PER LB.

BASED ON WEEK ENDING 7-20 1957

ASSAYS

	SMELTER	SHIPPER	UMPIRE	SETTLEMENT
GOLD OZ. PER TON	—	.015	.010	.01
SILVER OZ. PER TON	—	.40		.20
LEAD %	—			
COPPER %	.251	.265		.258
INS. %				
SiO2 %	73.2	79.00		76.1
FE-MN %				
CaO %				
ZN %				
S %				
AL2O3 %				
As %				
Sb %				
Ni %				
Bi %				

VALUES PER TON

PAY CONTENT	PRICE	CREDIT	FRT. VALUE
.01	31.81925	32	
95% - MIN. —			
50%			
DEDUCT 10# 41.6#	.2527	10 51	
GROSS VALUE		10 83	
DEDUCTIONS	DEBIT		
BASE	15		
EXCESS VAL. OVER $ 10.50	03		
BULLION FRT. TAX	02		
LABOR			
TOTAL DEDUCTIONS	20		
NET VALUE PER DRY TON		10 63	UNDER
FRT. VALUE PER WET TON	XXX XX	XXX XX	8 00

The gold acquired in this material was held under Section 19 of the Provisional Gold Regulations of January 30 and 31, 1934, as amended, by the person from whom it was acquired by us.

DISTRIBUTION OF PROCEEDS

	DEBIT	CREDIT
TOTAL VALUE: 55.106 DRY TONS @ 10.63 PER TON		585 78
LESS PLANT SAMPLING		
FREIGHT 56.81 WET TONS @ 3.74 PER TON PLUS TRANSP. TAX	218 84	
HAULING, PAY WEMPLE BROS. BOX 801, POCATELLO, IDAHO 6.00	351 09	PAY
SAMPLING, PAY		
ASSAYING, PAY CRIMSON & NICHOLS	6 00	
UMPIRE, PAY		
REPRESENTATION, PAY B. J. BARNARD	4 00	
AMOUNT WITHHELD PENDING RECEIPT OF SILVER AFFIDAVIT		
ROYALTY FRED J. BROUGH, SALMON, IDAHO @ 5% NET	29	PAY
LAURA LEDBETTER, MAXVILLE, MONTANA @ 5% NET	29	PAY
FRED J. BROUGH, C/O C. WALKER LYON, SALMON, IDAHO @ 5% NET	29	PAY
BALANCE PAY SHIPPER	4 98	PAY

Form SL-48 Revised 5M 11-55

AMERICAN SMELTING AND REFINING COMPANY

8-10 WEST FIRST SOUTH
SALT LAKE CITY, UTAH

JUL 18 1957 195

PLANT LOT NO. 1875

NAME OF SHIPPER: CLINTON A. OR OTIS M. GUNDERSEN — GARFIELD PLANT, GARFIELD, UTAH

ADDRESS: SALMON, IDAHO — PLANT LOT: 1875

SHIPPING POINT: MACKAY, IDAHO — SHIPPERS LOT: 600-67-66.

MINE NAME: POPE SHENON — COUNTY CLASS: CRUDE — SAMPLED BY GARFIELD

DATE RECEIVED	REC'D VIA	CAR INITIAL	CAR NUMBER	GROSS WEIGHT	CONTAINERS	NET WET	MOISTURE %	MOISTURE POUNDS	NET DRY WEIGHT
7-5	UP	UP	64508			107880	2.9	3128	104752

METAL QUOTATIONS

GOLD	34.9125	PER OZ.
SILVER	.902	PER OZ.
LEAD	.14	PER LB.
COPPER	.28694	PER LB.

BASED ON WEEK ENDING 7-6 1957

ASSAYS

	SMELTER	SHIPPER	UMPIRE	SETTLEMENT
GOLD OZ. PER TON	-	.015	.01	.01
SILVER OZ. PER TON	-	4		2
LEAD %				
COPPER %	.256	.285	.268	.268
INS. %				
SiO2 %	.7688	.7930		.7805
Fe-Mn %				
CaO %				
Zn %				
S %				
Al2O3 %				
As %				
Sb %				
Ni %				
Bi %				

VALUES PER TON

PAY CONTENT	PRICE	CREDIT	FRT. VALUE
.01	31.8125	.32	
95% - MIN.			
50%			
DEDUCT 10# 43.6#	.25394	11.07	
GROSS VALUE		11.39	
DEDUCTIONS	DEBIT		
BASE	.15		
EXCESS VAL. OVER $ 10.50	.09		
BULLION FRT. TAX	.02		
LABOR			
TOTAL DEDUCTIONS	.26		
NET VALUE PER DRY TON		11.13	UNDER
FRT. VALUE PER WET TON	XXX XX	XXX XX	8.00

The gold acquired in this material was held under Section 19 of the Provisional Gold Regulations of January 30 and 31, 1934, as amended, by the person from whom it was acquired by us.

DISTRIBUTION OF PROCEEDS

	DEBIT	CREDIT
TOTAL VALUE: 52.376 DRY TONS @ 11.13 PER TON		582.94
LESS PLANT SAMPLING		
FREIGHT 53.940 WET TONS @ 3.74 PER TON PLUS TRANSP. TAX	207.79	
HAULING, PAY MELVIN PARKS BOX 801, POCATELLO, IDAHO @ 6.00	333.35	PAY
SAMPLING, PAY		
ASSAYING, PAY GRIMSON & NICHOLS	6.00	
UMPIRE, PAY DEASON & NICHOLS	4.00	
REPRESENTATION, PAY BARNARD	4.00	
AMOUNT WITHHELD PENDING RECEIPT OF SILVER AFFIDAVIT		
ROYALTY FRED J. BROUGH, SALMON, IDAHO @ 5% NET	1.39	PAY
LAURA LEDBETTER, MAXVILLE, MONTANA @ 5% "	1.39	PAY
FRED J. BROUGH C/O WALKER LYON, SALMON, IDAHO @ 5% "	1.39	PAY
BALANCE PAY SHIPPER	23.63	PAY

Form SL-48 Revised 5M 11-55

AMERICAN SMELTING AND REFINING COMPANY

8-10 WEST FIRST SOUTH
SALT LAKE CITY, UTAH

PLANT LOT NO. 1859

NAME OF SHIPPER: ALLON YOUNG — GARFIELD PLANT, GARFIELD, UTAH — 195

ADDRESS: BOX 801 SALMON, IDAHO — PLANT LOT: 1859

SHIPPING POINT: MACKAY, IDAHO — SHIPPERS LOT: 25

MINE NAME: POPE SHENON — COUNTY CLASS: CRUDE — SAMPLED BY GARFIELD

DATE RECEIVED	REC'D VIA	CAR INITIAL	CAR NUMBER	GROSS WEIGHT	CONTAINERS	NET WET	MOISTURE %	MOISTURE POUNDS	NET DRY WEIGHT
7-3	UP	UP	66112			115 200	2 6	2996	112 204

METAL QUOTATIONS

GOLD	34.9125	PER OZ.
SILVER	.9025	PER OZ.
LEAD	.14	PER LB.
COPPER	.28694	PER LB.

BASED ON WEEK ENDING 7-6 1957

	ASSAYS SMELTER	SHIPPER	UMPIRE	SETTLEMENT
GOLD OZ. PER TON	—	01	01	01
SILVER OZ. PER TON	6	75		675
LEAD %				
COPPER %	1056	1066		1061
INS. %				
SiO2 %	580			580
Fe-Mn %				
CaO %				
Zn %				
S %				
Al2O3 %				
As %				
Sb %				
Ni %				
Bi %				

VALUES PER TON

PAY CONTENT	PRICE	CREDIT	FRT. VALUE
.01	3181925	32	
95% - MIN. —			
50%			
DEDUCT 10# 202.2#	.25394	5135	2164
GROSS VALUE		5167	2196
DEDUCTIONS	DEBIT		
BASE	585		582
EXCESS VAL. OVER $ 22.00	356		
BULLION FRT. TAX	08		08
LABOR			1606
TOTAL DEDUCTIONS	949		
NET VALUE PER DRY TON		4218	
FRT. VALUE PER WET TON	XXX XX	XXX XX	1538

The gold acquired in this material was held under Section 19 of the Provisional Gold Regulations of January 30 and 31, 1934, as amended, by the person from whom it was acquired by us.

DISTRIBUTION OF PROCEEDS

	DEBIT	CREDIT
TOTAL VALUE: 56.102 DRY TONS @ 42.18 PER TON		236638
LESS PLANT SAMPLING		
FREIGHT 57.60 WET TONS @ 4.49 PER TON PLUS TRANSP. TAX	26638	
HAULING, PAY MELVIN PARKS BOX 801, POCATELLO, IDAHO 6.00	35597	PAY
SAMPLING, PAY		
ASSAYING, PAY UNION	600	
UMPIRE, PAY		
REPRESENTATION, PAY B. J. BARNARD	400	
AMOUNT WITHHELD PENDING RECEIPT OF SILVER AFFIDAVIT		
ROYALTY FRED J. BROUGH, SALMON IDAHO @ 5% NET	8670	PAY
LAURA LEDBETTER, MARVILLE, MONTANA - 5% NET	8670	PAY
FRED J. BROUGH C/O C WALKER LYON, SALMON IDAHO - 5% NET	8670	PAY
BALANCE PAY SHIPPER	147393	PAY

Form SL-48 Revised 5M 11-55

AMERICAN SMELTING AND REFINING COMPANY

8-10 WEST FIRST SOUTH
SALT LAKE CITY, UTAH

PLANT LOT NO. 2046

NAME OF SHIPPER [illegible] GARFIELD PLANT, GARFIELD, UTAH 195

ADDRESS [illegible] PLANT LOT 2046

SHIPPING POINT MACKAY IDAHO SHIPPERS LOT 28

MINE NAME POPE SHENON COUNTY CLASS [illegible] SAMPLED BY GARFIELD

DATE RECEIVED	REC'D VIA	CAR INITIAL	CAR NUMBER	WEIGHTS GROSS WEIGHT	WEIGHTS CONTAINERS	WEIGHTS NET WET	MOISTURE %	MOISTURE POUNDS	NET DRY WEIGHT
7-22	UP	UP	65044			115 780	4 2	4 862	110 918

METAL QUOTATIONS		
GOLD	34.9125	PER OZ.
SILVER	9025	PER OZ.
LEAD	.14	PER LB.
COPPER	28445	PER LB.

BASED ON WEEK ENDING 7-27 1957

	ASSAYS SMELTER	ASSAYS SHIPPER	ASSAYS UMPIRE	ASSAYS SETTLEMENT	VALUES PER TON: PAY CONTENT	PRICE	CREDIT	FRT. VALUE
GOLD OZ. PER TON	01	01		01	.01	31.81925	32	
SILVER OZ. PER TON	6	75		675	95% - MIN.			
LEAD %					50%			
COPPER %	891	900		8955	DEDUCT 10# 169.1#	25145	4254	1809
					GROSS VALUE		4284	1841
					DEDUCTIONS	DEBIT		
INS. %					BASE	585		60
SiO_2 %	578			578				
Fe-Mn %								
CaO %					EXCESS VAL. OVER $ 22.00	250		256
Zn %								
S %					BULLION FRT. TAX	07		07
Al_2O_3 %					LABOR			
As %								1518
Sb %								
Ni %								
Bi %								
					TOTAL DEDUCTIONS	842		
					NET VALUE PER DRY TON		3442	UNDER
					FRT. VALUE PER WET TON	XXX XX	XXX XX	20 00

The gold acquired in this material was held under Section 19 of the Provisional Gold Regulations of January 30 and 31, 1934, as amended, by the person from whom it was acquired by us.

DISTRIBUTION OF PROCEEDS

	DEBIT	CREDIT
TOTAL VALUE: 55.459 DRY TONS @ 3442 PER TON		1908 90
LESS PLANT SAMPLING		
FREIGHT 57.89 WET TONS @ 4.49 PER TON PLUS TRANSP. TAX	267 73	
HAULING, PAY MELVIN PARK 6.00 BOX 651, POCATELLO	357 76	PAY
SAMPLING, PAY		
ASSAYING, PAY UNION	6 00	
UMPIRE, PAY		
REPRESENTATION, PAY B. J. BARNARD	4 00	
AMOUNT WITHHELD PENDING RECEIPT OF SILVER AFFIDAVIT		
ROYALTY FRED J. BROUGH SALMON IDAHO @ 5% NET	63 67	PAY
LAURA LEDBETTER, MAXVILLE, MONTANA @ 5% NET	63 67	PAY
FRED J. BROUGH C/O C WALKER LYON, SALMON IDAHO. @ 5% NET	63 67	PAY
BALANCE PAY SHIPPER	1082 40	PAY

Form SL-48 Revised 5M 11-55

AMERICAN SMELTING AND REFINING COMPANY

8-10 WEST FIRST SOUTH
SALT LAKE CITY, UTAH

PLANT LOT NO. 1764

NAME OF SHIPPER: BULLION YOUNG — GARFIELD PLANT, GARFIELD, UTAH — 8 1957 195

ADDRESS: BOX 8-61, SALMON, IDAHO — PLANT LOT: 1764

SHIPPING POINT: MACKAY IDAHO — SHIPPERS LOT: 24

MINE NAME: POPE SHENON — COUNTY CLASS: CRUDE — SAMPLED BY GARFIELD ✓

DATE RECEIVED	REC'D VIA	CAR INITIAL	CAR NUMBER	WEIGHTS GROSS WEIGHT	WEIGHTS CONTAINERS	WEIGHTS NET WET	MOISTURE %	MOISTURE POUNDS	NET DRY WEIGHT
6-24	UP	UP	65682			117 180	3 8	4 452	112 728

METAL QUOTATIONS

GOLD	34.9125	PER OZ.
SILVER	.9025	PER OZ.
LEAD	.14	PER LB.
COPPER	2871	PER LB.

BASED ON WEEK ENDING 6-29 1957

ASSAYS

	Smelter	Shipper	Umpire	Settlement
GOLD OZ. PER TON	—	005		0025
SILVER OZ. PER TON	4	65		525
LEAD %				
COPPER %	7 71	7 78		7 745
INS. %				
SiO2 %	64 0			64 0
Fe-Mn %				
CaO %				
Zn %				
S %				
Al2O3 %				
As %				
Sb %				
Ni %				
Bi %				

VALUES PER TON

PAY CONTENT		Price	Credit	Frt. Value
	—			
95% - MIN.	—			
50%				
DEDUCT 10#	144.9	.2541	3682	1550
GROSS VALUE				
DEDUCTIONS		DEBIT		
BASE		5 85		— 60
EXCESS VAL. OVER $ 22.00		178		— 38
BULLION FRT. TAX		06		06
LABOR				14 46
TOTAL DEDUCTIONS		769		
NET VALUE PER DRY TON			29 13	
FRT. VALUE PER WET TON		XXX XX	XXX XX	13 61

The gold acquired in this material was held under Section 19 of the Provisional Gold Regulations of January 30 and 31, 1934, as amended, by the person from whom it was acquired by us.

DISTRIBUTION OF PROCEEDS

	Debit	Credit
TOTAL VALUE: 56.364 DRY TONS @ 29.13 PER TON		1641 88
LESS PLANT SAMPLING		
FREIGHT 58.59 WET TONS @ 4.49 PER TON PLUS TRANSP. TAX	270 96	
HAULING, PAY MELVIN PARKS 600 ✓ ✓ BOX 801, POCATELLO, IDAHO	362 09	PAY
SAMPLING, PAY		
ASSAYING, PAY UNION	6 00	
UMPIRE, PAY		
REPRESENTATION, PAY BARNARD	4 00	
AMOUNT WITHHELD PENDING RECEIPT OF SILVER AFFIDAVIT		
ROYALTY FRED J. BROUGH SALMON IDAHO @ 5% NET	49 94	PAY
LAURA LEDBETTER MARVILLE MONTANA 5% NET	49 94	PAY
FRED J. BROUGH C/O C. WALKER LYON SALMON IDAHO 5% NET	49 94	PAY
BALANCE PAY SHIPPER	849 01	PAY

Form SL-48 Revised 5M 11-55

AMERICAN SMELTING AND REFINING COMPANY

8-10 WEST FIRST SOUTH
SALT LAKE CITY, UTAH

PLANT LOT NO. 1746

NAME OF SHIPPER CLINTON A. OR OTIS M. GUNDERSEN — GARFIELD PLANT, GARFIELD, UTAH JUL 5 1957 195

ADDRESS SALMON, IDAHO — PLANT LOT 1746

SHIPPING POINT MACKAY IDAHO — SHIPPERS LOT 600-66-GG

MINE NAME POPE SHENON — COUNTY CLASS CRUDE — SAMPLED BY GARFIELD

DATE RECEIVED	REC'D VIA	CAR INITIAL	CAR NUMBER	WEIGHTS GROSS WEIGHT	WEIGHTS CONTAINERS	WEIGHTS NET WET	MOISTURE %	MOISTURE POUNDS	NET DRY WEIGHT
6-22	UP	UP	63596			111 560	5 7	6 358	105 202

METAL QUOTATIONS

GOLD	34.9125	PER OZ.
SILVER	.9025	PER OZ.
LEAD	.14	PER LB.
COPPER	2967	PER LB.

BASED ON WEEK ENDING 6-22 1957

	ASSAYS SMELTER	ASSAYS SHIPPER	ASSAYS UMPIRE	ASSAYS SETTLEMENT	VALUES PER TON: PAY CONTENT	PRICE	CREDIT	FRT. VALUE
GOLD OZ. PER TON	—	015	01	01	.01	31.81925	32	
SILVER OZ. PER TON	25	50		375	95% - MIN. —			
LEAD %					50%			
COPPER %	338	355		3465	DEDUCT 10# 59.3	.2637	1564	
					GROSS VALUE		1596	
					DEDUCTIONS	DEBIT		
INS. %					BASE	60		
SiO2 %	708	756		732				
Fe-Mn %								
CaO %					EXCESS VAL. OVER $ 15.00	72		
Zn %								
S %					BULLION FRT. TAX	02		
Al_2O_3 %					LABOR			
As %								
Sb %								
Ni %								
Bi %								
					TOTAL DEDUCTIONS	134		
					NET VALUE PER DRY TON		1462	UNDER
					FRT. VALUE PER WET TON	XXX XX	XXX XX	800

The gold acquired in this material was held under Section 19 of the Provisional Gold Regulations of January 30 and 31, 1934, as amended, by the person from whom it was acquired by us.

DISTRIBUTION OF PROCEEDS

	DEBIT	CREDIT
TOTAL VALUE: 52.601 DRY TONS @ 14.62 PER TON		769 03
LESS PLANT SAMPLING		
FREIGHT 55.78 WET TONS @ 3.74 PER TON PLUS TRANSP. TAX	214 88	
HAULING, PAY MELVIN PARKS 6.00 BOX 801, POCATELLO, IDAHO	344 72	PAY
SAMPLING, PAY		
ASSAYING, PAY CRIMSON & NICHOLS	6 00	
UMPIRE, PAY		
REPRESENTATION, PAY B. J. BARNARD	4 00	
AMOUNT WITHHELD PENDING RECEIPT OF SILVER AFFIDAVIT		
ROYALTY FRED J. BROUGH, SALMON, IDAHO @ 5% NET	9 97	PAY
LAURA LEDBETTER, MAXVILLE, MONTANA 5% NET	9 97	PAY
FRED J. BROUGH C/O C. WALKER LYON SALMON IDAHO 5% NET	9 97	PAY
BALANCE PAY SHIPPER	169 52	PAY

Form SL-48 Revised 5M 11-55

AMERICAN SMELTING AND REFINING COMPANY

8-10 WEST FIRST SOUTH
SALT LAKE CITY, UTAH

PLANT LOT NO. 1694

NAME OF SHIPPER MULLIN MINES — GARFIELD PLANT, GARFIELD, UTAH JUL. 8 1959 195

ADDRESS BOX [illegible], SALMON, IDAHO — PLANT LOT 1694

SHIPPING POINT MACKAY, IDAHO — SHIPPERS LOT 23

MINE NAME POPE SHENON — COUNTY CLASS CRUDE — SAMPLED BY GARFIELD

DATE RECEIVED	REC'D VIA	CAR INITIAL	CAR NUMBER	WEIGHTS GROSS WEIGHT	WEIGHTS CONTAINERS	WEIGHTS NET WET	MOISTURE %	MOISTURE POUNDS	NET DRY WEIGHT ✓	METAL QUOTATIONS
6-17	UP	UP	66229			117 240	4 0	4 690	112 550	GOLD 34.9125 PER OZ.
										SILVER .9025 PER OZ.
										LEAD .14 PER LB.
										COPPER 29.67 PER LB.
										BASED ON WEEK
										ENDING 6-22 1957

	ASSAYS SMELTER	SHIPPER	UMPIRE	SETTLEMENT	PAY CONTENT	PRICE	CREDIT	FRT. VALUE
GOLD OZ. PER TON	—	01 ✓	02 ✓	01	.01	31.81925	32	
SILVER OZ. PER TON	45	65		55	95% - MIN. —			
LEAD %					50%			
COPPER %	6 67	6 76		6 715	DEDUCT 10# 124.3	.2637	32 78	13 30
					GROSS VALUE		33 10	13 62
					DEDUCTIONS	DEBIT		
INS. %					BASE	5 85		— 15
SiO2 %	65 8			65 8				
Fe-Mn %								
CaO %					EXCESS VAL. OVER $ 22.00	1 33		— 31
Zn %								
S %					BULLION FRT. TAX	05		— 05
Al2O3 %					LABOR			
As %								13 11
Sb %								
Ni %								
Bi %								
					TOTAL DEDUCTIONS	7 23		
					NET VALUE PER DRY TON		25 87	
					FRT. VALUE PER WET TON	XXX XX	XXX XX	12 28

The gold acquired in this material was held under Section 19 of the Provisional Gold Regulations of January 30 and 31, 1934, as amended, by the person from whom it was acquired by us.

DISTRIBUTION OF PROCEEDS

	DEBIT	CREDIT
TOTAL VALUE: 56.275 DRY TONS @ 25.87 PER TON		1455 83
LESS PLANT SAMPLING		
FREIGHT 58.62 WET TONS @ 4.49 PER TON PLUS TRANSP. TAX	271 10	
HAULING, PAY MELVIN PARKS BOX 301, POCATELLO, IDAHO 6.00 ✓ ✓	362 27	PAY
SAMPLING, PAY		
ASSAYING, PAY UNION	6 00	
UMPIRE, PAY BARDWELL		
REPRESENTATION, PAY BARNARD	4 00	
AMOUNT WITHHELD PENDING RECEIPT OF SILVER AFFIDAVIT		
ROYALTY FRED J. BROUGH, SALMON, IDAHO @ 5% NET	40 62	PAY
LAURA LEDBETTER, MAXVILLE, MONTANA 5% NET	40 62	PAY
FRED J. BROUGH C/O C. WALKER LYON, SALMON IDAHO 5% NET	40 62	PAY
BALANCE PAY SHIPPER	690 60	PAY

Form SL-48 Revised 5M 11-55

AMERICAN SMELTING AND REFINING COMPANY

8-10 WEST FIRST SOUTH
SALT LAKE CITY, UTAH

PLANT LOT NO. 1959

NAME OF SHIPPER BILL YOUNG — GARFIELD PLANT, GARFIELD, UTAH — JUL 19 1957 — 195

ADDRESS BOX 831, SALMON, IDAHO — PLANT LOT 1959

SHIPPING POINT MACKAY, IDAHO — SHIPPERS LOT 27

MINE NAME POPE SHENON — COUNTY CLASS CRUDE — SAMPLED BY GARFIELD

DATE RECEIVED	REC'D VIA	CAR INITIAL	CAR NUMBER	WEIGHTS GROSS WEIGHT	WEIGHTS CONTAINERS	WEIGHTS NET WET	MOISTURE %	MOISTURE POUNDS	NET DRY WEIGHT ✓
7-13	UP	UP	65349			118 880	3 1	3 686	115 194

METAL QUOTATIONS

GOLD	34.9125	PER OZ.
SILVER	.9025	PER OZ.
LEAD	.14	PER LB.
COPPER	.2867	PER LB.

BASED ON WEEK ENDING 7-13 195 7

ASSAYS

	Smelter	Shipper	Umpire	Settlement
GOLD OZ. PER TON	01	01		01
SILVER OZ. PER TON	8	8		8
LEAD %				
COPPER %	11 30	11 48		11 39
INS. %				
SiO2 %	51 4			51 4
Fe-Mn %				
CaO %				
Zn %				
S %				
Al2O3 %				
As %				
Sb %				
Ni %				
Bi %				

VALUES PER TON

	Pay Content	Price	Credit	Frt. Value
	.01	31.81925	32	
95% - MIN.	—			
50%	—			
DEDUCT 10#	217.8	.2537	55 26	23 30
GROSS VALUE			55 58	23 62
DEDUCTIONS		DEBIT		
BASE		5 85		5 85
EXCESS VAL. OVER $ 22.00		4 03		19
BULLION FRT. TAX		09		09
LABOR				17 49
TOTAL DEDUCTIONS		9 97		
NET VALUE PER DRY TON			45 61	
FRT. VALUE PER WET TON		XXX XX	XXX XX	16 64

The gold acquired in this material was held under Section 19 of the Provisional Gold Regulations of January 30 and 31, 1934, as amended, by the person from whom it was acquired by us.

DISTRIBUTION OF PROCEEDS

	Debit	Credit
TOTAL VALUE: 57.597 DRY TONS @ 45.61 PER TON		2627 00
LESS PLANT SAMPLING		
FREIGHT 59.44 WET TONS @ 4.49 PER TON PLUS TRANSP. TAX	274 90	
HAULING, PAY WILLIS PARKS, BOX 301, POCATELLO, IDAHO 6.00 ✓ ✓	367 34	PAY
SAMPLING, PAY		
ASSAYING, PAY UNION	6 00	
UMPIRE, PAY		
REPRESENTATION, PAY B. J. BARNARD	4 00	
AMOUNT WITHHELD PENDING RECEIPT OF SILVER AFFIDAVIT		
ROYALTY FRED J. BROUGH, SALMON IDAHO @ 5% NET	98 74	PAY
LAURA LEDBETTER, MALVILLE, MONTANA @ 5% NET	98 74	PAY
FRED J. BROUGH C/O C. WALKER LYON, SALMON IDAHO @ 5% NET	98 74	PAY
BALANCE PAY SHIPPER	1678 54	PAY

Form SL-48 Revised 5M 11.55

AMERICAN SMELTING AND REFINING COMPANY

8-10 WEST FIRST SOUTH
SALT LAKE CITY, UTAH

JUN 25 1957

PLANT LOT NO. 1643

NAME OF SHIPPER CLINTON A. OR OTIS M. GUNDERSEN — GARFIELD PLANT, GARFIELD, UTAH — 195

ADDRESS SALMON, IDAHO — PLANT LOT 1643

SHIPPING POINT MACKAY IDAHO — SHIPPERS LOT 600-65-GG

MINE NAME POPE SHENON — COUNTY CLASS CRUDE — SAMPLED BY GARFIELD

DATE RECEIVED	REC'D VIA	CAR INITIAL	CAR NUMBER	WEIGHTS GROSS WEIGHT	WEIGHTS CONTAINERS	WEIGHTS NET WET	MOISTURE %	MOISTURE POUNDS	NET DRY WEIGHT
6-14	UP	UP	65503			109 640	4 5	4 934	104 706

METAL QUOTATIONS
GOLD 34.9125 PER OZ.
SILVER .9045 PER OZ.
LEAD .14167 PER LB.
COPPER .31165 PER LB.

BASED ON WEEK ENDING 6-15 1957

ASSAYS / VALUES PER TON

	Smelter	Shipper	Umpire	Settlement	Pay Content	Price	Credit	Frt. Value
GOLD OZ. PER TON	—	.015	.015	.015	.015	3181925	48	
SILVER OZ. PER TON	—	40		20	95% - MIN. —			
LEAD %	—			—	50%			
COPPER %	3 44	3 55		3 445	DEDUCT 10# 59.4	.27865	16 69	
					GROSS VALUE		17 17	
					DEDUCTIONS	DEBIT		
INS. %					BASE	60		
SiO2 %	7 a 6	7 7 8		7 5 2				
Fe-Mn %								
CaO %					EXCESS VAL. OVER $ 15.00	1 63		
Zn %								
S %					BULLION FRT. TAX	0 2		
Al_2O_3 %					LABOR			
As %								
Sb %								
Ni %								
Bi %								
					TOTAL DEDUCTIONS	2 25		
					NET VALUE PER DRY TON		14 92	UNDER
					FRT. VALUE PER WET TON	XXX XX	XXX XX	8 00

The gold acquired in this material was held under Section 19 of the Provisional Gold Regulations of January 30 and 31, 1934, as amended, by the person from whom it was acquired by us.

DISTRIBUTION OF PROCEEDS

	Debit	Credit
TOTAL VALUE: 52.353 DRY TONS @ 14.92 PER TON		781 11
LESS PLANT SAMPLING		
FREIGHT 54.82 WET TONS @ 3.74 PER TON PLUS TRANSP. TAX	211 18	
HAULING, PAY MELVIN PARKS @ 6 00 — — — BOX 21, POCATELLO, IDAHO	338 79	PAY
SAMPLING, PAY		
ASSAYING, PAY CRIMSON & NICHOLS	6 00	
UMPIRE, PAY		
REPRESENTATION, PAY B. J. BARNARD	4 00	
AMOUNT WITHHELD PENDING RECEIPT OF SILVER AFFIDAVIT		
ROYALTY FRED J. BROUGH, SALMON, IDAHO @ 5% NET	11 06	PAY
LAURA LEDBETTER, MAXVILLE, MONTANA @ 5% ✓	11 06	PAY
FRED J. BROUGH % C. WALKER LYONS, SALMON IDAHO @ 5% ✓	11 06	PAY
BALANCE PAY SHIPPER	187 96	PAY

Form SL-48 Revised 5M 11-55

AMERICAN SMELTING AND REFINING COMPANY

8-10 WEST FIRST SOUTH
SALT LAKE CITY, UTAH

PLANT LOT NO. 1959

NAME OF SHIPPER RUSSON YOUNG — GARFIELD PLANT, GARFIELD, UTAH — 195

ADDRESS BOX [illegible], SALMON, IDAHO — PLANT LOT 1959

SHIPPING POINT MACKAY, IDAHO — SHIPPERS LOT 27

MINE NAME POPE SHENON — COUNTY CLASS CRUDE — SAMPLED BY GARFIELD

DATE RECEIVED	REC'D VIA	CAR INITIAL	CAR NUMBER	WEIGHTS GROSS WEIGHT	WEIGHTS CONTAINERS	WEIGHTS NET WET	MOISTURE %	MOISTURE POUNDS	NET DRY WEIGHT ✓	METAL QUOTATIONS
7-13	UP	UP	65349			118 880	3 1	3 686	115 194	GOLD 34.9125 PER OZ.
										SILVER .9025 PER OZ.
										LEAD .14 PER LB.
										COPPER .2867 PER LB.
										BASED ON WEEK
										ENDING 7-13 1957

ASSAYS

	Smelter	Shipper	Umpire	Settlement
GOLD OZ. PER TON	01	01		01
SILVER OZ. PER TON	8	80		8
LEAD %				
COPPER %	11 30	11 48		11 39
INS. %				
SiO2 %	51 4			51 4
Fe-Mn %				
CaO %				
Zn %				
S %				
Al2O3 %				
As %				
Sb %				
Ni %				
Bi %				

VALUES PER TON

PAY CONTENT	Price	Credit	Frt. Value
.01	31.81925	32	
95% - MIN. —			
50% —			
DEDUCT 10# 217.8	.2537	55 26	23 30
GROSS VALUE		55 58	23 62
DEDUCTIONS	DEBIT		
BASE	5 85		5 85
EXCESS VAL. OVER $ 22.00	4 03		19
BULLION FRT. TAX	09		09
LABOR			17 49
TOTAL DEDUCTIONS	9 97		
NET VALUE PER DRY TON		45 61	
FRT. VALUE PER WET TON	XXX XX	XXX XX	16 64

The gold acquired in this material was held under Section 19 of the Provisional Gold Regulations of January 30 and 31, 1934, as amended, by the person from whom it was acquired by us.

DISTRIBUTION OF PROCEEDS

	Debit	Credit
TOTAL VALUE: 57.597 DRY TONS @ 45.61 PER TON		2627 00
LESS PLANT SAMPLING		
FREIGHT 59.44 WET TONS @ 4.49 PER TON PLUS TRANSP. TAX	274 90	
HAULING, PAY [illegible] PARKS 6.00 ✓ ✓ BOX 341, ROSAPELLO IDAHO	367 34	PAY
SAMPLING, PAY		
ASSAYING, PAY [illegible]	6 00	
UMPIRE, PAY		
REPRESENTATION, PAY B. J. BARNHARD	4 00	
AMOUNT WITHHELD PENDING RECEIPT OF SILVER AFFIDAVIT		
ROYALTY FRED J. BROUGH, SALMON IDAHO @ 5% NET	98 74	PAY
LAURA LEE BETTER, MAXVILLE, MONTANA @ 5% NET	98 74	PAY
FRED J. BROUGH C/O C. WALKER LYON, SALMON IDAHO @ 5% NET	98 74	PAY
BALANCE PAY SHIPPER	1678 54	PAY

Form SL-48 Revised 5M 11-55

AMERICAN SMELTING AND REFINING COMPANY

8-10 WEST FIRST SOUTH
SALT LAKE CITY, UTAH

JUN 28 1957

PLANT LOT NO. 1611

NAME OF SHIPPER Rulon Young — GARFIELD PLANT, GARFIELD, UTAH — 195

ADDRESS [illegible] — PLANT LOT 1611

SHIPPING POINT MACKAY IDAHO — SHIPPERS LOT 22

MINE NAME POPE SHENON — COUNTY CLASS CRUDE — SAMPLED BY GARFIELD

DATE RECEIVED	REC'D VIA	CAR INITIAL	CAR NUMBER	WEIGHTS GROSS WEIGHT	WEIGHTS CONTAINERS	WEIGHTS NET WET	MOISTURE %	MOISTURE POUNDS	NET DRY WEIGHT
6-9	UP	UP	65977			116 020	3 2	3 712	112 308

METAL QUOTATIONS

GOLD	34.9125	PER OZ.
SILVER	.9045	PER OZ.
LEAD	.14167	PER LB.
COPPER	.31165	PER LB.

BASED ON WEEK ENDING 6-15 1957

ASSAYS

	Smelter	Shipper	Umpire	Settlement
GOLD OZ. PER TON	—	005		0025
SILVER OZ. PER TON	4	45		425
LEAD %	—			—
COPPER %	717	727		72
INS. %				
SiO2 %	710			710
Fe-Mn %				
CaO %				
Zn %				
S %				
Al2O3 %				
As %				
Sb %				
Ni %				
Bi %				

VALUES PER TON

PAY CONTENT		Price	Credit	Frt. Value
	—			
95% - MIN.	—			
50%				
DEDUCT 10#	134.4	27865	3745	1438
GROSS VALUE			3745	
DEDUCTIONS		DEBIT		
BASE		585		— 15
EXCESS VAL. OVER $ 22.00		185		— 39
BULLION FRT. TAX		05		05
LABOR				1379
TOTAL DEDUCTIONS		775		
NET VALUE PER DRY TON			2970	
FRT. VALUE PER WET TON		XXX XX	XXX XX	1304

The gold acquired in this material was held under Section 19 of the Provisional Gold Regulations of January 30 and 31, 1934, as amended, by the person from whom it was acquired by us.

DISTRIBUTION OF PROCEEDS

	Debit	Credit
TOTAL VALUE: 56.154 DRY TONS @ 29.70 PER TON		1667 77
LESS PLANT SAMPLING		
FREIGHT 58.01 WET TONS @ 4.49 PER TON PLUS TRANSP. TAX	268 27	
HAULING, PAY MELVIN PARK @ 6.00 ✓ — — BOX 201, POCATELLO IDAHO	358 50	PAY
SAMPLING, PAY		
ASSAYING, PAY UNION	6 00	
UMPIRE, PAY		
REPRESENTATION, PAY B. J. BARNARD	4 00	
AMOUNT WITHHELD PENDING RECEIPT OF SILVER AFFIDAVIT		
ROYALTY FRED J. BROUGH, SALMON, IDAHO @ 5% NET	51 55	PAY
LAURA LEDBETTER, MAXVILLE, MONTANA @ 5% ✓	51 55	PAY
FRED J. BROUGH C/O C. WALKER LYON, SALMON, IDAHO @ 5% ✓	51 55	PAY
BALANCE PAY SHIPPER	876 35	PAY

Form SL-48 Revised 5M 11-55

AMERICAN SMELTING AND REFINING COMPANY

8-10 WEST FIRST SOUTH
SALT LAKE CITY, UTAH

PLANT LOT NO. 1575

NAME OF SHIPPER CLINTON A. OR OTIS M. GUDGERSEN — GARFIELD PLANT, GARFIELD, UTAH JUN 1 5 1957 195

ADDRESS SALMON, IDAHO — PLANT LOT 1575

SHIPPING POINT MACKAY IDAHO — SHIPPERS LOT 600-64-GG

MINE NAME POPE SHENON — COUNTY CLASS CRUDE — SAMPLED BY GARFIELD

DATE RECEIVED	REC'D VIA	CAR INITIAL	CAR NUMBER	WEIGHTS GROSS WEIGHT	WEIGHTS CONTAINERS	WEIGHTS NET WET	MOISTURE %	MOISTURE POUNDS	NET DRY WEIGHT	METAL QUOTATIONS
6-6	UP	UP	66611			118 980	5 7	6782	112 198	GOLD 34.9125 PER OZ.
										SILVER .90875 PER OZ.
										LEAD .15 PER LB.
										COPPER 3129 PER LB.
										BASED ON WEEK
										ENDING 6-8 1957

ASSAYS

	Smelter	Shipper	Umpire	Settlement
GOLD OZ. PER TON	—	015	01	01
SILVER OZ. PER TON	2	40		3
LEAD %	—			
COPPER %	3 43	3 50		3 465
INS. %				
SiO2 %	73 2	75 30		74 25
Fe-Mn %				
CaO %				
Zn %				
S %				
Al2O3 %				
As %				
Sb %				
Ni %				
Bi %				

VALUES PER TON

PAY CONTENT	Price	Credit	Frt. Value
.01	3181925	3	
95% - MIN. —			
50%			
DEDUCT 10# 59.3	.2799	16 60	
GROSS VALUE		16 92	
DEDUCTIONS	DEBIT		
BASE	60		
EXCESS VAL. OVER $ 15.00	1 44		
BULLION FRT. TAX	02		
LABOR			
TOTAL DEDUCTIONS	2 06		
NET VALUE PER DRY TON		14 86	UNDER
FRT. VALUE PER WET TON	XXX XX	XXX XX	8 00

The gold acquired in this material was held under Section 19 of the Provisional Gold Regulations of January 30 and 31, 1934, as amended, by the person from whom it was acquired by us.

DISTRIBUTION OF PROCEEDS

	Debit	Credit
TOTAL VALUE: 56.099 DRY TONS @ 14.86 PER TON		833 63
LESS PLANT SAMPLING		
FREIGHT 59.44 WET TONS @ 3.74 PER TON PLUS TRANSP. TAX	229 16	
HAULING, PAY [illegible] @ 6.00 — — — BOX [illegible] GARFIELD, IDAHO	367 65	PAY
SAMPLING, PAY		
ASSAYING, PAY CRIMSON & NICHOLS	6 00	
UMPIRE, PAY		
REPRESENTATION, PAY		
AMOUNT WITHHELD PENDING RECEIPT OF SILVER AFFIDAVIT		
ROYALTY FRED J. BROUGH SALMON IDAHO @ 5% NET	11 54	PAY
LAURA LEDBETTER, MAXVILLE, MONTANA @ 5% ✓	11 54	PAY
FRED J BROUGH C/O C WALKER LYONS SALMON IDAHO @ 5% ✓	11 54	PAY
BALANCE PAY SHIPPER	196 20	PAY

Form SL-48 Revised 5M 11-55

AMERICAN SMELTING AND REFINING COMPANY

8-10 WEST FIRST SOUTH
SALT LAKE CITY, UTAH

PLANT LOT NO. 1433

NAME OF SHIPPER: RULON YOUNG — GARFIELD PLANT, GARFIELD, UTAH — 195

ADDRESS: BOX K-81, SALMON, IDAHO — PLANT LOT: 1433

SHIPPING POINT: MACKAY, IDAHO — SHIPPERS LOT: 20

MINE NAME: POPE SMENON — COUNTY CLASS: CRUDE — SAMPLED BY GARFIELD

DATE RECEIVED	REC'D VIA	CAR INITIAL	CAR NUMBER	GROSS WEIGHT	CONTAINERS	NET WET	MOISTURE %	MOISTURE POUNDS	NET DRY WEIGHT
5-23	UP	RG.	73046			146 140	3 7	5408	140 732

METAL QUOTATIONS
GOLD 34.9125 PER OZ.
SILVER 91375 PER OZ.
LEAD PER LB.
COPPER 3107 PER LB.

BASED ON WEEK ENDING 5-25 1957

ASSAYS

	Smelter	Shipper	Umpire	Settlement
GOLD OZ. PER TON	-	005		002
SILVER OZ. PER TON	5	55		52
LEAD %				
COPPER %	751	768		7595
INS. %				
SiO2 %	726			726
FE-MN %				
CAO %				
ZN %				
S %				
AL2O3 %				
AS %				
SB %				
NI %				
BI %				

VALUES PER TON

PAY CONTENT	Price	Credit	Frt. Value
95% - MIN.			
50%			
DEDUCT 10 # 141.9 #	27775	39 41	15 18
GROSS VALUE		39 41	15 18
DEDUCTIONS	DEBIT		
BASE	585		- 60
EXCESS VAL. OVER $ 22-00	209		- 14
BULLION FRT. TAX	06		- 06
LABOR			14 38
TOTAL DEDUCTIONS	800		
NET VALUE PER DRY TON		31 41	
FRT. VALUE PER WET TON	XXX XX	XXX XX	13 58

The gold acquired in this material was held under Section 19 of the Provisional Gold Regulations of January 30 and 31, 1934, as amended, by the person from whom it was acquired by us.

DISTRIBUTION OF PROCEEDS

	Debit	Credit
TOTAL VALUE: 70.366 DRY TONS @ 31-41 PER TON		2210 20
LESS PLANT SAMPLING		
FREIGHT 73.070 WET TONS @ 4.49 PER TON PLUS TRANSP. TAX	337 92	
HAULING, PAY MELVIN PARKS @ 6.00 - - - BOX 30, POCATELLO, IDAHO	451 57	PAY
SAMPLING, PAY		
ASSAYING, PAY UNION	6 00	
UMPIRE, PAY		
REPRESENTATION, PAY BARNARD	4 00	
AMOUNT WITHHELD PENDING RECEIPT OF SILVER AFFIDAVIT		
ROYALTY FRED S. BROUGH, SALMON, IDAHO @ 5% NET	70 54	PAY
LAURA LEDBETTER, MAXVILLE, MONTANA @ 5% NET	70 54	PAY
FRED S. BROUGH % WALKER LYON, SALMON, IDAHO @ 5% NET.	70 54	PAY
BALANCE PAY SHIPPER	1199 09	PAY

Form SL-48 Revised 5M 11-55

AMERICAN SMELTING AND REFINING COMPANY

8-10 WEST FIRST SOUTH
SALT LAKE CITY, UTAH

PLANT LOT NO. 1432

NAME OF SHIPPER CLINTON A. OR OTIS M. GUNDERSEN — GARFIELD PLANT, GARFIELD, UTAH — 195

ADDRESS SALMON, IDAHO — PLANT LOT 1432

SHIPPING POINT MACKAY, IDAHO — SHIPPERS LOT 600.62-GG.

MINE NAME POPE SHENON — COUNTY CLASS CRUDE — SAMPLED BY GARFIELD

DATE RECEIVED	REC'D VIA	CAR INITIAL	CAR NUMBER	WEIGHTS GROSS WEIGHT	WEIGHTS CONTAINERS	WEIGHTS NET WET	MOISTURE %	MOISTURE POUNDS	NET DRY WEIGHT
5-23	UP	UP	65592			115400	6.0	6924	108476

METAL QUOTATIONS

GOLD	34.9125	PER OZ.
SILVER	.91375	PER OZ.
LEAD	.15	PER LB.
COPPER	.31075	PER LB.

BASED ON WEEK ENDING 5-25 1957

ASSAYS

	SMELTER	SHIPPER	UMPIRE	SETTLEMENT
GOLD OZ. PER TON	-	.015	.012	.012
SILVER OZ. PER TON	-	4		2
LEAD %	-			-
COPPER %	3.37	3.45		3.41
INS. %				
SiO2 %	70.6	75.0		72.8
FE-MN %				
CAO %				
ZN %				
S %				
AL2O3 %				
As %				
Sb %				
Ni %				
Bi %				

VALUES PER TON

PAY CONTENT	PRICE	CREDIT	FRT. VALUE
.012	31.9125	38	
95% - MIN.			
50%			
DEDUCT 10# 58.2#	.27775	16 17	
GROSS VALUE		16 55	
DEDUCTIONS	DEBIT		
BASE	60		
EXCESS VAL. OVER $ 15.00	116		
BULLION FRT. TAX	02		
LABOR			
TOTAL DEDUCTIONS	178		
NET VALUE PER DRY TON		14 77	UNDER
FRT. VALUE PER WET TON	XXX XX	XXX XX	8 00

The gold acquired in this material was held under Section 19 of the Provisional Gold Regulations of January 30 and 31, 1934, as amended, by the person from whom it was acquired by us.

DISTRIBUTION OF PROCEEDS

	DEBIT	CREDIT
TOTAL VALUE: 54.238 DRY TONS @ 14.77 PER TON		801 10
LESS PLANT SAMPLING		
FREIGHT 57.700 WET TONS @ 3.74 PER TON PLUS TRANSP. TAX	222 27	
HAULING, PAY ~~MELVIN PARKS~~ @ 6.00 — — — ~~BOX 801, POCATELLO, IDAHO~~	356 59 PAY	
SAMPLING, PAY		
ASSAYING, PAY CRIMSON & NICHOLS	6 00	
UMPIRE, PAY		
REPRESENTATION, PAY		
AMOUNT WITHHELD PENDING RECEIPT OF SILVER AFFIDAVIT		
ROYALTY FRED J. BROUGH, SALMON, IDAHO @ 5% NET	10 81 PAY	
LAURA LEDBETTER, MAXVILLE, MONTANA @ 5% NET	10 81 PAY	
FRED J. BROUGH c/o C. WALKER LYON, SALMON, IDAHO @ 5% NET	10 81 PAY	
BALANCE PAY SHIPPER	183 81 PAY	

Form SL-48 Revised 5M 11-55

AMERICAN SMELTING AND REFINING COMPANY

8-10 WEST FIRST SOUTH
SALT LAKE CITY, UTAH

PLANT LOT NO. 1507

NAME OF SHIPPER: RULON YOUNG — GARFIELD PLANT, GARFIELD, UTAH — June 12 1957 — 195

ADDRESS: BOX K-81, SALMON, IDAHO — PLANT LOT: 1507

SHIPPING POINT: MACKAY, IDAHO — SHIPPERS LOT: 21

MINE NAME: POPE SHENON — COUNTY CLASS: CRUDE — SAMPLED BY GARFIELD

DATE RECEIVED	REC'D VIA	CAR INITIAL	CAR NUMBER	WEIGHTS GROSS WEIGHT	WEIGHTS CONTAINERS	WEIGHTS NET WET	MOISTURE %	MOISTURE POUNDS	NET DRY WEIGHT
5-31	UP	RR.	73564			147600	3.6	5314	142286

METAL QUOTATIONS

GOLD	34.9125	PER OZ.
SILVER	.91	PER OZ.
LEAD		PER LB.
COPPER	.3115	PER LB.

BASED ON WEEK ENDING 6-1 1957

ASSAYS

	Smelter	Shipper	Umpire	Settlement
GOLD OZ. PER TON	—	005		0025
SILVER OZ. PER TON	35	45		4
LEAD %	—			
COPPER %	814	814		814
INS. %				
SiO2 %	750			
Fe-Mn %				
CaO %				
Zn %				
S %				
Al2O3 %				
As %				
Sb %				
Ni %				
Bi %				

VALUES PER TON

PAY CONTENT	Price	Credit	Frt. Value
95% - MIN.			
50%			
DEDUCT 10# 152.8#	2785	42 55	16 35
GROSS VALUE		42 55	16 35
DEDUCTIONS	DEBIT		
BASE	585		- 60
EXCESS VAL. OVER $22.00	247		- 1 01
BULLION FRT. TAX	06		- 06
LABOR			
			14 68
TOTAL DEDUCTIONS	838		
NET VALUE PER DRY TON		34 17	
FRT. VALUE PER WET TON	XXX XX	XXX XX	13 88

The gold acquired in this material was held under Section 19 of the Provisional Gold Regulations of January 30 and 31, 1934, as amended, by the person from whom it was acquired by us.

DISTRIBUTION OF PROCEEDS

	Debit	Credit
TOTAL VALUE: 71.143 DRY TONS @ 34.17 PER TON		2430 96
LESS PLANT SAMPLING		
FREIGHT 73.800 WET TONS @ 4.49 PER TON PLUS TRANSP. TAX	341 30	
HAULING, PAY MELVIN PARKS @ 6.00 - - , BOX 801, POCATELLO, IDAHO	456 08	PAY
SAMPLING, PAY		
ASSAYING, PAY UNION	6 00	
UMPIRE, PAY		
REPRESENTATION, PAY BARNARD	4 00	
AMOUNT WITHHELD PENDING RECEIPT OF SILVER AFFIDAVIT		
ROYALTY FRED J. BROWN, SALMON IDAHO @ 5% NET	81 18	PAY
LAURA LEDBETTER, MARVILLE, MONTANA @ 5% -	81 18	PAY
FRED J. BROWN, % C. WALKER LYON, SALMON, IDAHO @ 5% -	81 18	PAY
BALANCE PAY SHIPPER	1380 04	PAY

Form SL-48 Revised 5M 11-55

AMERICAN SMELTING AND REFINING COMPANY

8-10 WEST FIRST SOUTH
SALT LAKE CITY, UTAH

JUN 12 1957

PLANT LOT NO.

NAME OF SHIPPER CLINTON A. OR OTIS M. GUNDERSEN — GARFIELD PLANT, GARFIELD, UTAH — 195

ADDRESS SALMON, IDAHO — PLANT LOT 1508

SHIPPING POINT MACKAY, IDAHO — SHIPPERS LOT 600-63-66

MINE NAME POPE SHENON — COUNTY CLASS CRUDE — SAMPLED BY GARFIELD

DATE RECEIVED	REC'D VIA	CAR INITIAL	CAR NUMBER	GROSS WEIGHT	CONTAINERS	NET WET	MOISTURE %	MOISTURE POUNDS	NET DRY WEIGHT
5-31	UP	RG	47247			122580	6.9	8458	114122

METAL QUOTATIONS

GOLD	34.9125	PER OZ.
SILVER	.91	PER OZ.
LEAD	.15	PER LB.
COPPER	.3115	PER LB.

BASED ON WEEK ENDING 6-1 1957

	ASSAYS SMELTER	ASSAYS SHIPPER	ASSAYS UMPIRE	ASSAYS SETTLEMENT	VALUES PER TON: PAY CONTENT	PRICE	CREDIT	FRT. VALUE
GOLD OZ. PER TON	.01	.015		.0125	.0125	31.8125	.40	
SILVER OZ. PER TON	.2	.4		.3	95% - MIN.			
LEAD %					50%			
COPPER %	3.32	3.35		3.335	DEDUCT 10# 56.7#	.2785	15.79	6.07
					GROSS VALUE		16.19	6.47
					DEDUCTIONS	DEBIT		
INS. %					BASE	.60		
SiO2 %	72.6	75.80		74.2				
Fe-Mn %								
CaO %					EXCESS VAL. OVER $ 15.00	.89		
Zn %								
S %					BULLION FRT. TAX	.02		
Al_2O_3 %					LABOR			
As %								
Sb %								
Ni %								
Bi %								
					TOTAL DEDUCTIONS	1.51		
					NET VALUE PER DRY TON		14.68	UNDER
					FRT. VALUE PER WET TON	XXX.XX	XXX.XX	8.00

The gold acquired in this material was held under Section 19 of the Provisional Gold Regulations of January 30 and 31, 1934, as amended, by the person from whom it was acquired by us.

DISTRIBUTION OF PROCEEDS

	DEBIT	CREDIT
TOTAL VALUE: 57.061 DRY TONS @ 14.68 PER TON		837.66
LESS PLANT SAMPLING		
FREIGHT 61.290 WET TONS @ 3.74 PER TON PLUS TRANSP. TAX	236.10	
HAULING, PAY MELVIN PARKS @ 6.00 / / / BOX 301, POCATELLO, IDAHO	378.77	PAY
SAMPLING, PAY		
ASSAYING, PAY CRIMSON & NICHOLS	6.00	
UMPIRE, PAY		
REPRESENTATION, PAY		
AMOUNT WITHHELD PENDING RECEIPT OF SILVER AFFIDAVIT		
ROYALTY FRED J. BROUGH, SALMON, IDAHO @ 5% NET	10.84	PAY
LAURA LEDBETTER, NIARVILLE, MONTANA @ 5% "	10.84	PAY
FRED J. BROUGH C/O C. WALKER LYON SALMON, IDAHO @ 5% "	10.84	PAY
BALANCE PAY SHIPPER	184.27	

OFFICE FILE COPY DMEA RECEIVED DEC 27 1957		
DATE		CODE
12/27	gb	220
12/27	GDF	800
12/30.	WRG.	500

So. 157 Howard Street
Spokane 4, Washington

December 20, 1957

Mrs. Dorothy Long, Certifying Officer
DMEA Field Team, Region I
1201 North Division Street
Spokane 2, Washington

Re: Docket No. DMEA ~~3112 (Copper)~~
Centrida Mines, Inc.
Pope-Shenon Mine
Lemhi County, Idaho
Contract No. Idm-E651

Dear Mrs. Long:

Attached are 27 checks totaling $1,125.27 from the American Smelting and Refining Company endorsed to the order of DMEA by Fred J. Brough. They represent the Government's royalty due from shipments of crude ore from the Pope-Shenon mine in accordance with the attached settlement sheets. These checks are as follows:

No.	Date	Amount	Shippers Lot No.
91681	6/ 5/57	$ 70.54	20
91821	6/ 7/57	10.81	600-62-CG
16	6/12/57	81.18	21
6	6/12/57	10.84	600-63-CG
187	6/20/57	11.54	600-64-CG
396	6/25/57	51.55	22
403	6/25/57	11.06	600-65-CG
1437	7/26/57	183.46	26)
			27)
607	7/ 2/57	40.62	23
795	7/ 5/57	9.97	600-66-CG
857	7/ 9/57	49.94	24
1862	8/ 7/57	63.67	28
1110	7/16/57	86.70	25
1141	7/18/57	1.39	600-67-CG
1567	7/31/57	0.29	600-68-CG
2089	8/14/57	73.21	29
2213	8/21/57	40.44	30
2518	8/28/57	11.91	600-69-CG

No.	Date	Amount	Shippers Lot No.
2789	9/ 5/57	$ 36.20	31
3037	9/13/57	28.32	32
3104	9/17/57	6.39	600-70-00
3236	9/24/57	50.64	33
3538	10/ 1/57	36.86	34
3795	10/ 8/57	24.07	35
4023	10/15/57	24.48	36
4416	10/29/57	46.99	37
4716	11/ 7/57	62.30	38)
			39)

A copy of a letter dated November 29, 1957, from C. Walker Lyon, attorney, is also attached.

Sincerely yours,

A. E. Weissenborn
Executive Officer, DMEA
Field Team, Region I

Attachments as indicated

cc: Operator
DMEA w/encls.
CPF

ATTACHMENTS REC'D 12-20-57 (DATE)
BY A. K.
ROYALTY PMTS TO DATE $721.341

LAW OFFICES

C. WALKER LYON

[illegible]

SALMON, IDAHO

CITY ATTORNEY

November 29, 1957

PHONE 2814

Mr. A. E. Weissenborn, Engr. Officer
U. S. Geological Survey
Defense Minerals Exploration Administration
So. 157 Howard Street
Spokane 4, Washington

Re: Docket No. DMEA-2112 (copper)
Centrida Mines, Inc.,
Pope-Shenon Mine, Lemhi County, Idaho
Contract No. Idm-2651

Dear Mr. Weissenborn:

Enclosed herewith are American Smelting and Refining Company checks, as follows:

No.	91661	for Net	(1433) 20	$70.34
	91661	for Net	(1432) 600-62-66	10.61
	18	for Net	(1507) 21	81.10
	6	for Net	(1506) 600-63-66	10.84
	187	for Net	(1575) 600-64-66	11.54
	208	for Net	(1611) 22	51.55
	625	for Net	(1643) 600-65-66	12.00
	1427	for Net	(1963) 36 and Lot (1958) 27	183.46
	667	for Net	(1664) 23	40.62
	703	for Net	(1746) 600-66-66	9.97
	857	for Net	(1764) 24	49.94
	1064	for Net	(2046) 26	69.67
	1110	for Net	(1882) 25	86.70
	1141	for Net	(1875) 600-67-66	1.20
	1507	for Net	(1967) 600-[illegible]	6.25
	[illegible]	for Net	(2140) 28	72.21
	[illegible]	for Net	(2232) 30	46.44
	2318	for Net	(2324) 600-68-66	11.61
	[illegible]	for Net	(2373) 31	[illegible]
	[illegible]	for Net	(2448) 32	[illegible]
	[illegible]	for Net	(2482) 600-70-66	[illegible]
	[illegible]	for Net	(2512) 33	[illegible]
	[illegible]	for Net	(2611) 34	[illegible]
	[illegible]	for Net	(2662) 35	[illegible]
	[illegible]	for Net	(2747) 36	[illegible]
	[illegible]	for Net	(2800) 37	[illegible]
	[illegible]	for Net	(2800) 38 and Lot (2878) 39	[illegible]

[illegible] are enclosed from the Pope [illegible] above. [illegible] Other [illegible] checks pertaining to previously [illegible] sent [illegible]

Mr. A. E. Weissenborn

these checks, or the proceeds therefrom, be held until
nal determination of the matter is made by Washington.

Very truly yours,

C. Wale

cwl:ll

Encls.

The Anaconda Company, Washoe Sampler

RECEIVED FROM Ben Bow Oil & Mining Company, Inc., BUTTE, MONTANA, June 2,1958

ADDRESS P. O. Box 35, Bountiful, Utah SAMPLER LOT [illegible]

MINE Pope Shonsa Ore SMELTER LOT

CAR NUMBER	WEIGHTS: Pounds Gross	WEIGHTS: Per Cent Water	WEIGHTS: Pounds Dry	ASSAYS: Per Cent Copper	ASSAYS: Ounces Silver	ASSAYS: Ounces Gold	TREATMENT CHARGE Dollars	PRICE PER TON Dollars	VALUE Dollars	Draft
Trucks	11[illegible]000	1.5	11[illegible]	4.[illegible]	0.4	0.005	3.47	13.51	$73.81	
U. & U. Truck Line, haul @ $11.45 per ton									[illegible]	
Fred Brough, Royalty 1%									[illegible]	
Assignment - John B. Dalton									[illegible]	
SILICA [illegible]										
ALUMINA [illegible]										
IRON [illegible]										

PAYMENT FOR METALS

Copper [illegible]	@ [illegible]	[illegible] Less 3½c	$1[illegible].78	
Silver	@	Less 6c		
Gold	@			
Date of Quotations	[illegible]/28/58			

TREATMENT

BASE	$4.00
Add—12c for each 1% Iron	0.78
Add—10% of sum of metal payments in excess of $15.00	0.17
Deduct—2.5c for each 1% Silica in excess of Alumina	1.48
NET TREATMENT	$3.47

An extra charge of $5.00 made for sampling all lots under ten tons.

Rates subject to change without notice.

Extensions and footings correct.

The Anaconda Co., Washoe Sampler

By

FILE COPY
DMEA
RECEIVED 7 1958

DATE	INITIALS	CODE
7/7	G	220
7/7	WGA	500

So. 157 Howard Street
Spokane 4, Washington
June 30, 1958

Mrs. Dorothy Long, Certifying Officer
DMEA Field Team, Region I
1201 North Division Street
Spokane 2, Washington

Re: Docket No. DMEA-3112 (Copper)
Centrida Mines, Inc.
Pope-Shenon Mine
Lemhi County, Idaho
Contract No. Idm-E651

Dear Mrs. Long:

Attached is Check No. 2549, dated June 23, 1958, from C. Walker Lyon, Attorney-at-Law, Salmon, Idaho, for $6.20 representing the Government's royalty due on a shipment of ore (Sampler Lot 5810) by the Ran Rex Oil & Mining Company, Inc., from this property in accordance with the attached settlement sheet from The Anaconda Company.

Also attached is a copy of a letter, dated June 26, 1958, from C. Walker Lyon, in which he states that Mr. Alvin Mackay of Ran Rex Oil & Mining Company, Inc., has been negotiating a lease for the Pope Shenon mine.

Sincerely yours,

Donald R. MacLaren
For: Wing G. Agnew
Acting Executive Officer
DMEA Field Team, Region I

Attachments as indicated
cc: Ran Rex Oil & Mining Co., Inc.
P. O. Box 35
Bountiful, Utah

Fred J. Brough
Salmon, Idaho

DMEA w/encls.
CPF

ATTACHMENTS REC'D 6-30-58 (DATE)
BY D. L.
ROYALTY PMTS TO DATE $7219.61

LAW OFFICES
C. WALKER LYON
VIEL BUILDING
SALMON, IDAHO

CITY ATTORNEY

PHONE 28.4

June 26, 1958

Mr. A. E. Weissenborn, Exec. Officer
U. S. Geological Survey
Defense Minerals Exploration Administration
So. 157 Howard Street
Spokane 4, Washington

Re: Docket No. DMEA-3112 (copper)
Pope-Shenon Mine, Lemhi County, Idaho
Contract No. Idm-E651

Dear Mr. Weissenborn:

A Mr. Alvin Mackay has been negotiating a lease with Fred Brough for the Pope Shenon Mine, Lemhi County, Idaho, on which there has been a DMEA loan, and Mr. Mackay's company, Ran Rex Oil and Mining Co., Inc., shipped about a car of ore June 3, 1958, to the Anaconda Company and, in doing so, failed to have the five per cent royalty paid direct to your department.

The entire royalty, as shown by the three inclosed copies of the smelter return, was sent to Mr. Brough and he has instructed me to send you $6.20, being five per cent of the royalty.

I have talked to your Mr. Romischer concerning the matter of this shipment.

As usual, we ask that this check, or the proceeds therefrom, be held until final determination of the matter is made by Washington.

Sincerely,

C. Walker Lyon

CWL:li

Incls.

DMEA-3112
CENTRIDA MINES, INC. (POPE-SHENON)
SALMON, IDAHO
600 LEVEL
SCALE 1" = 40'

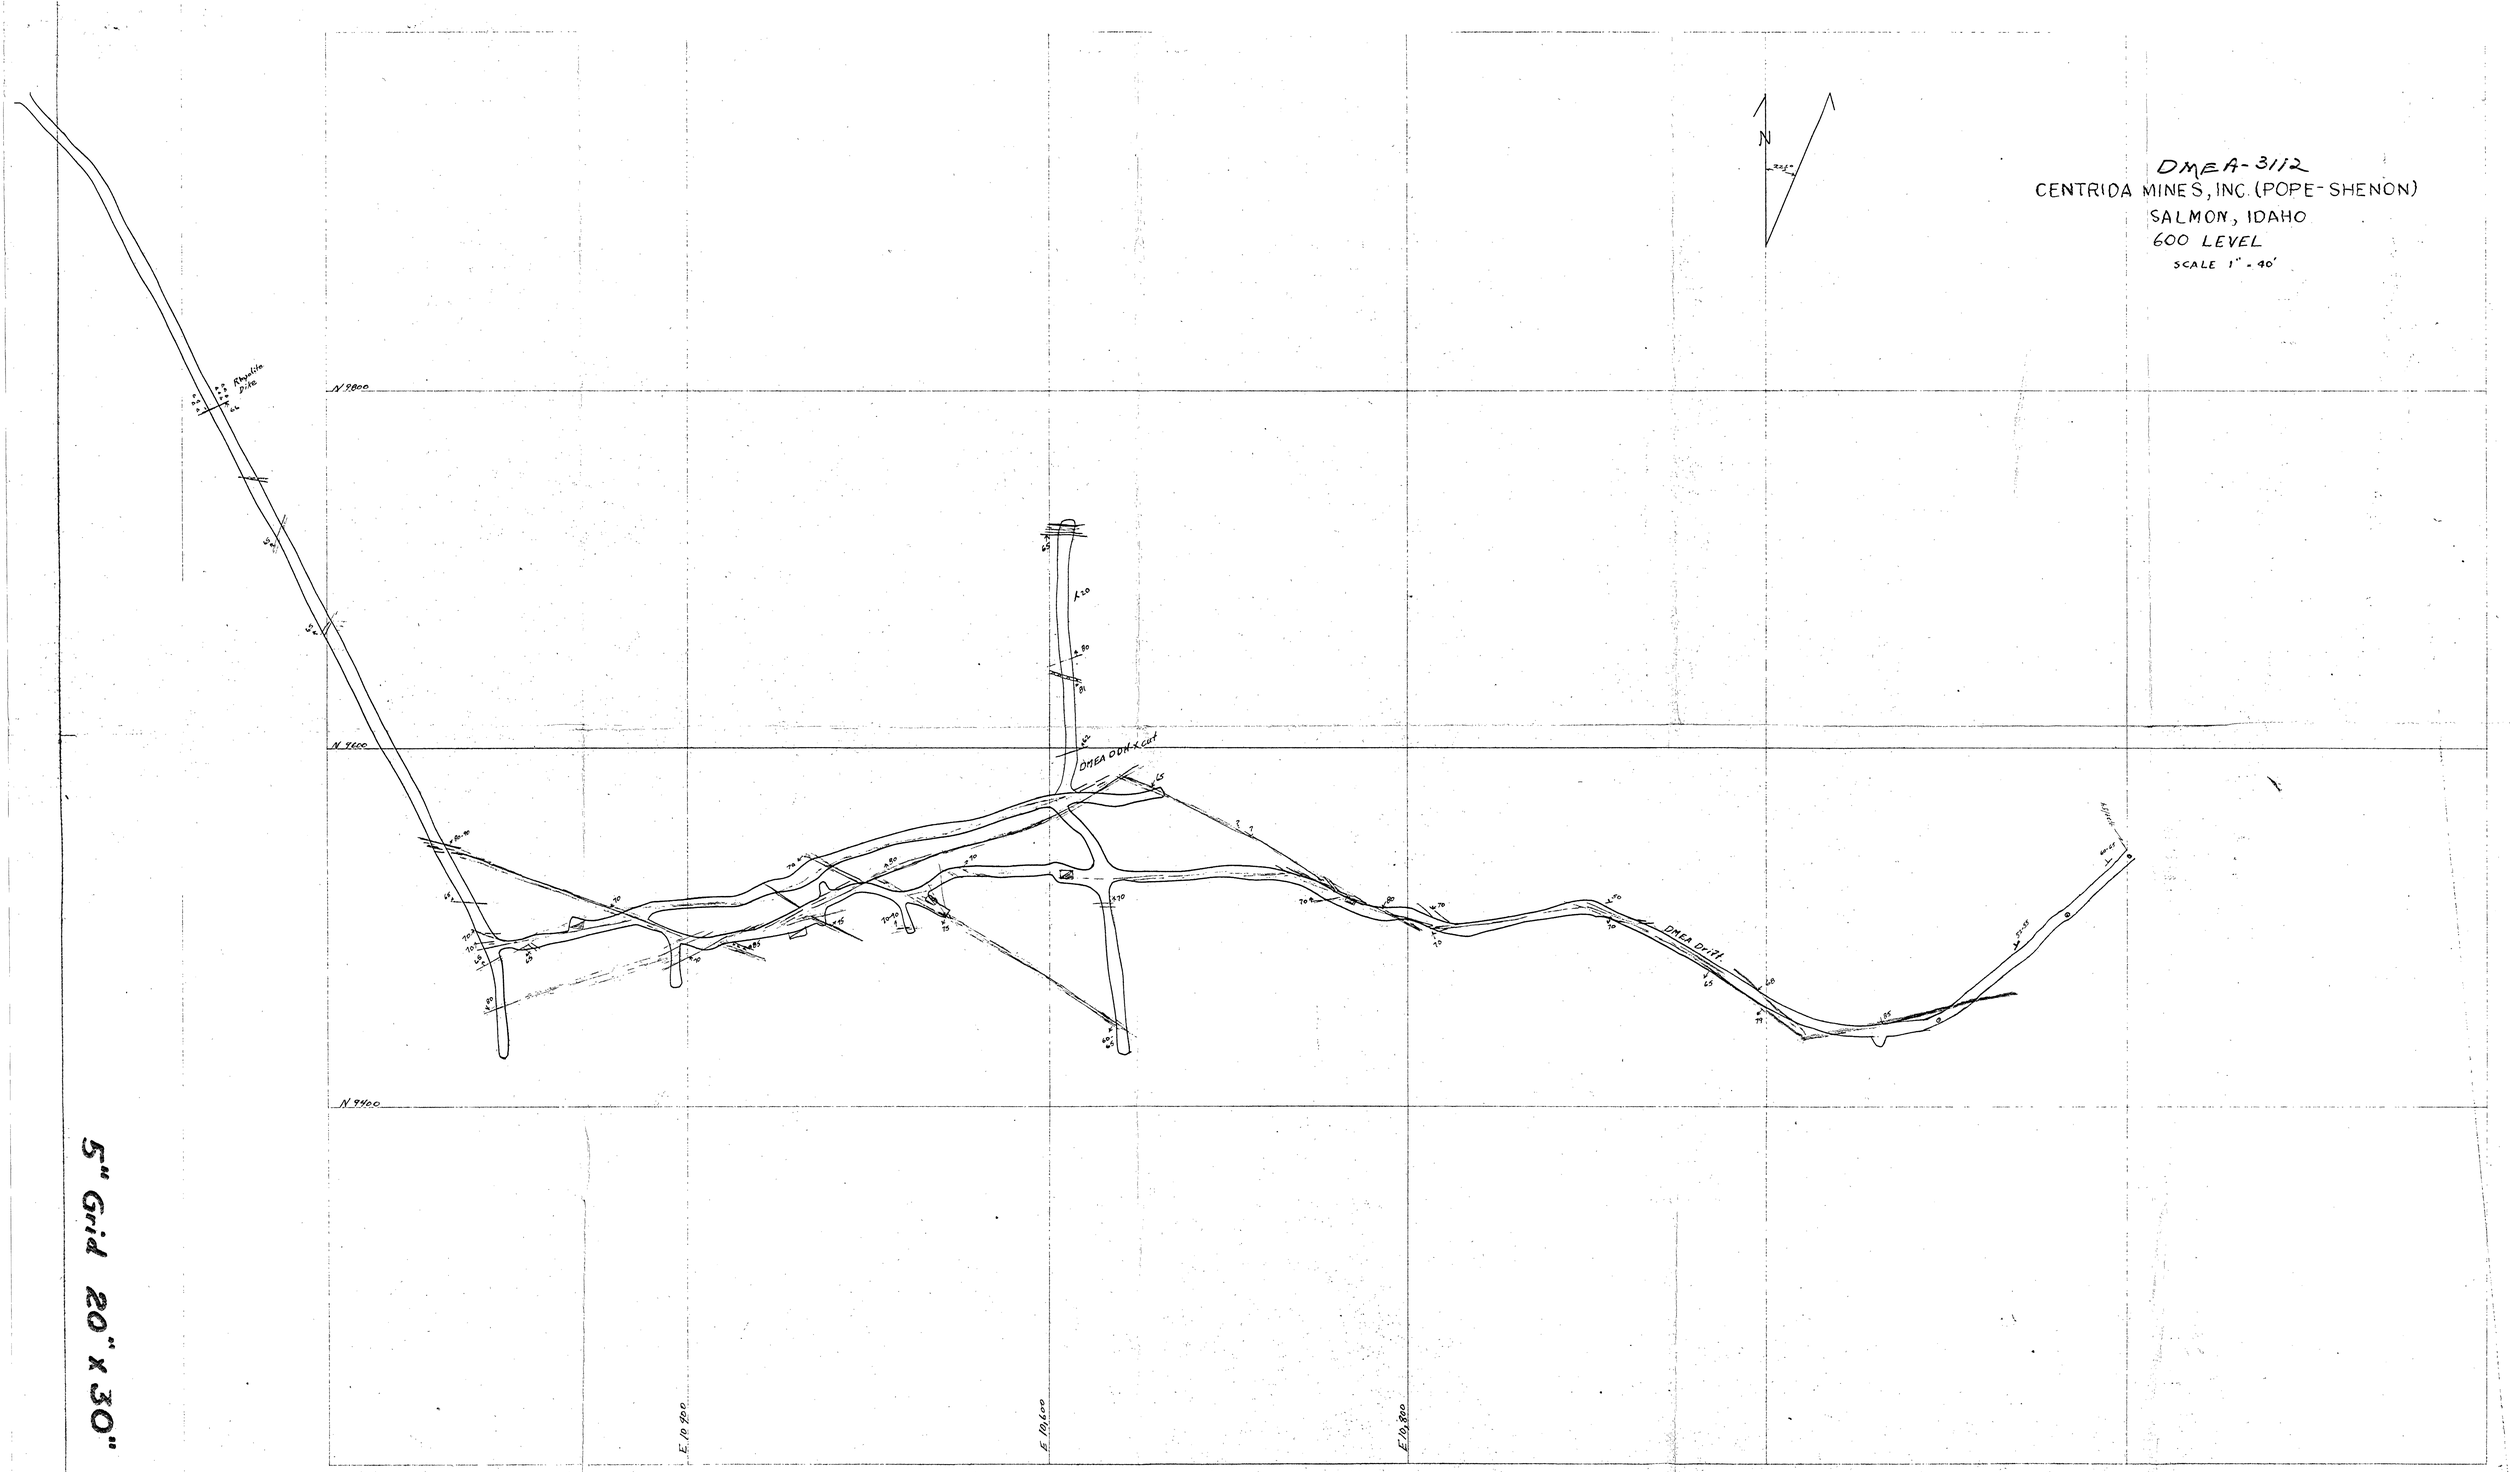

5" Grid 20" x 30"

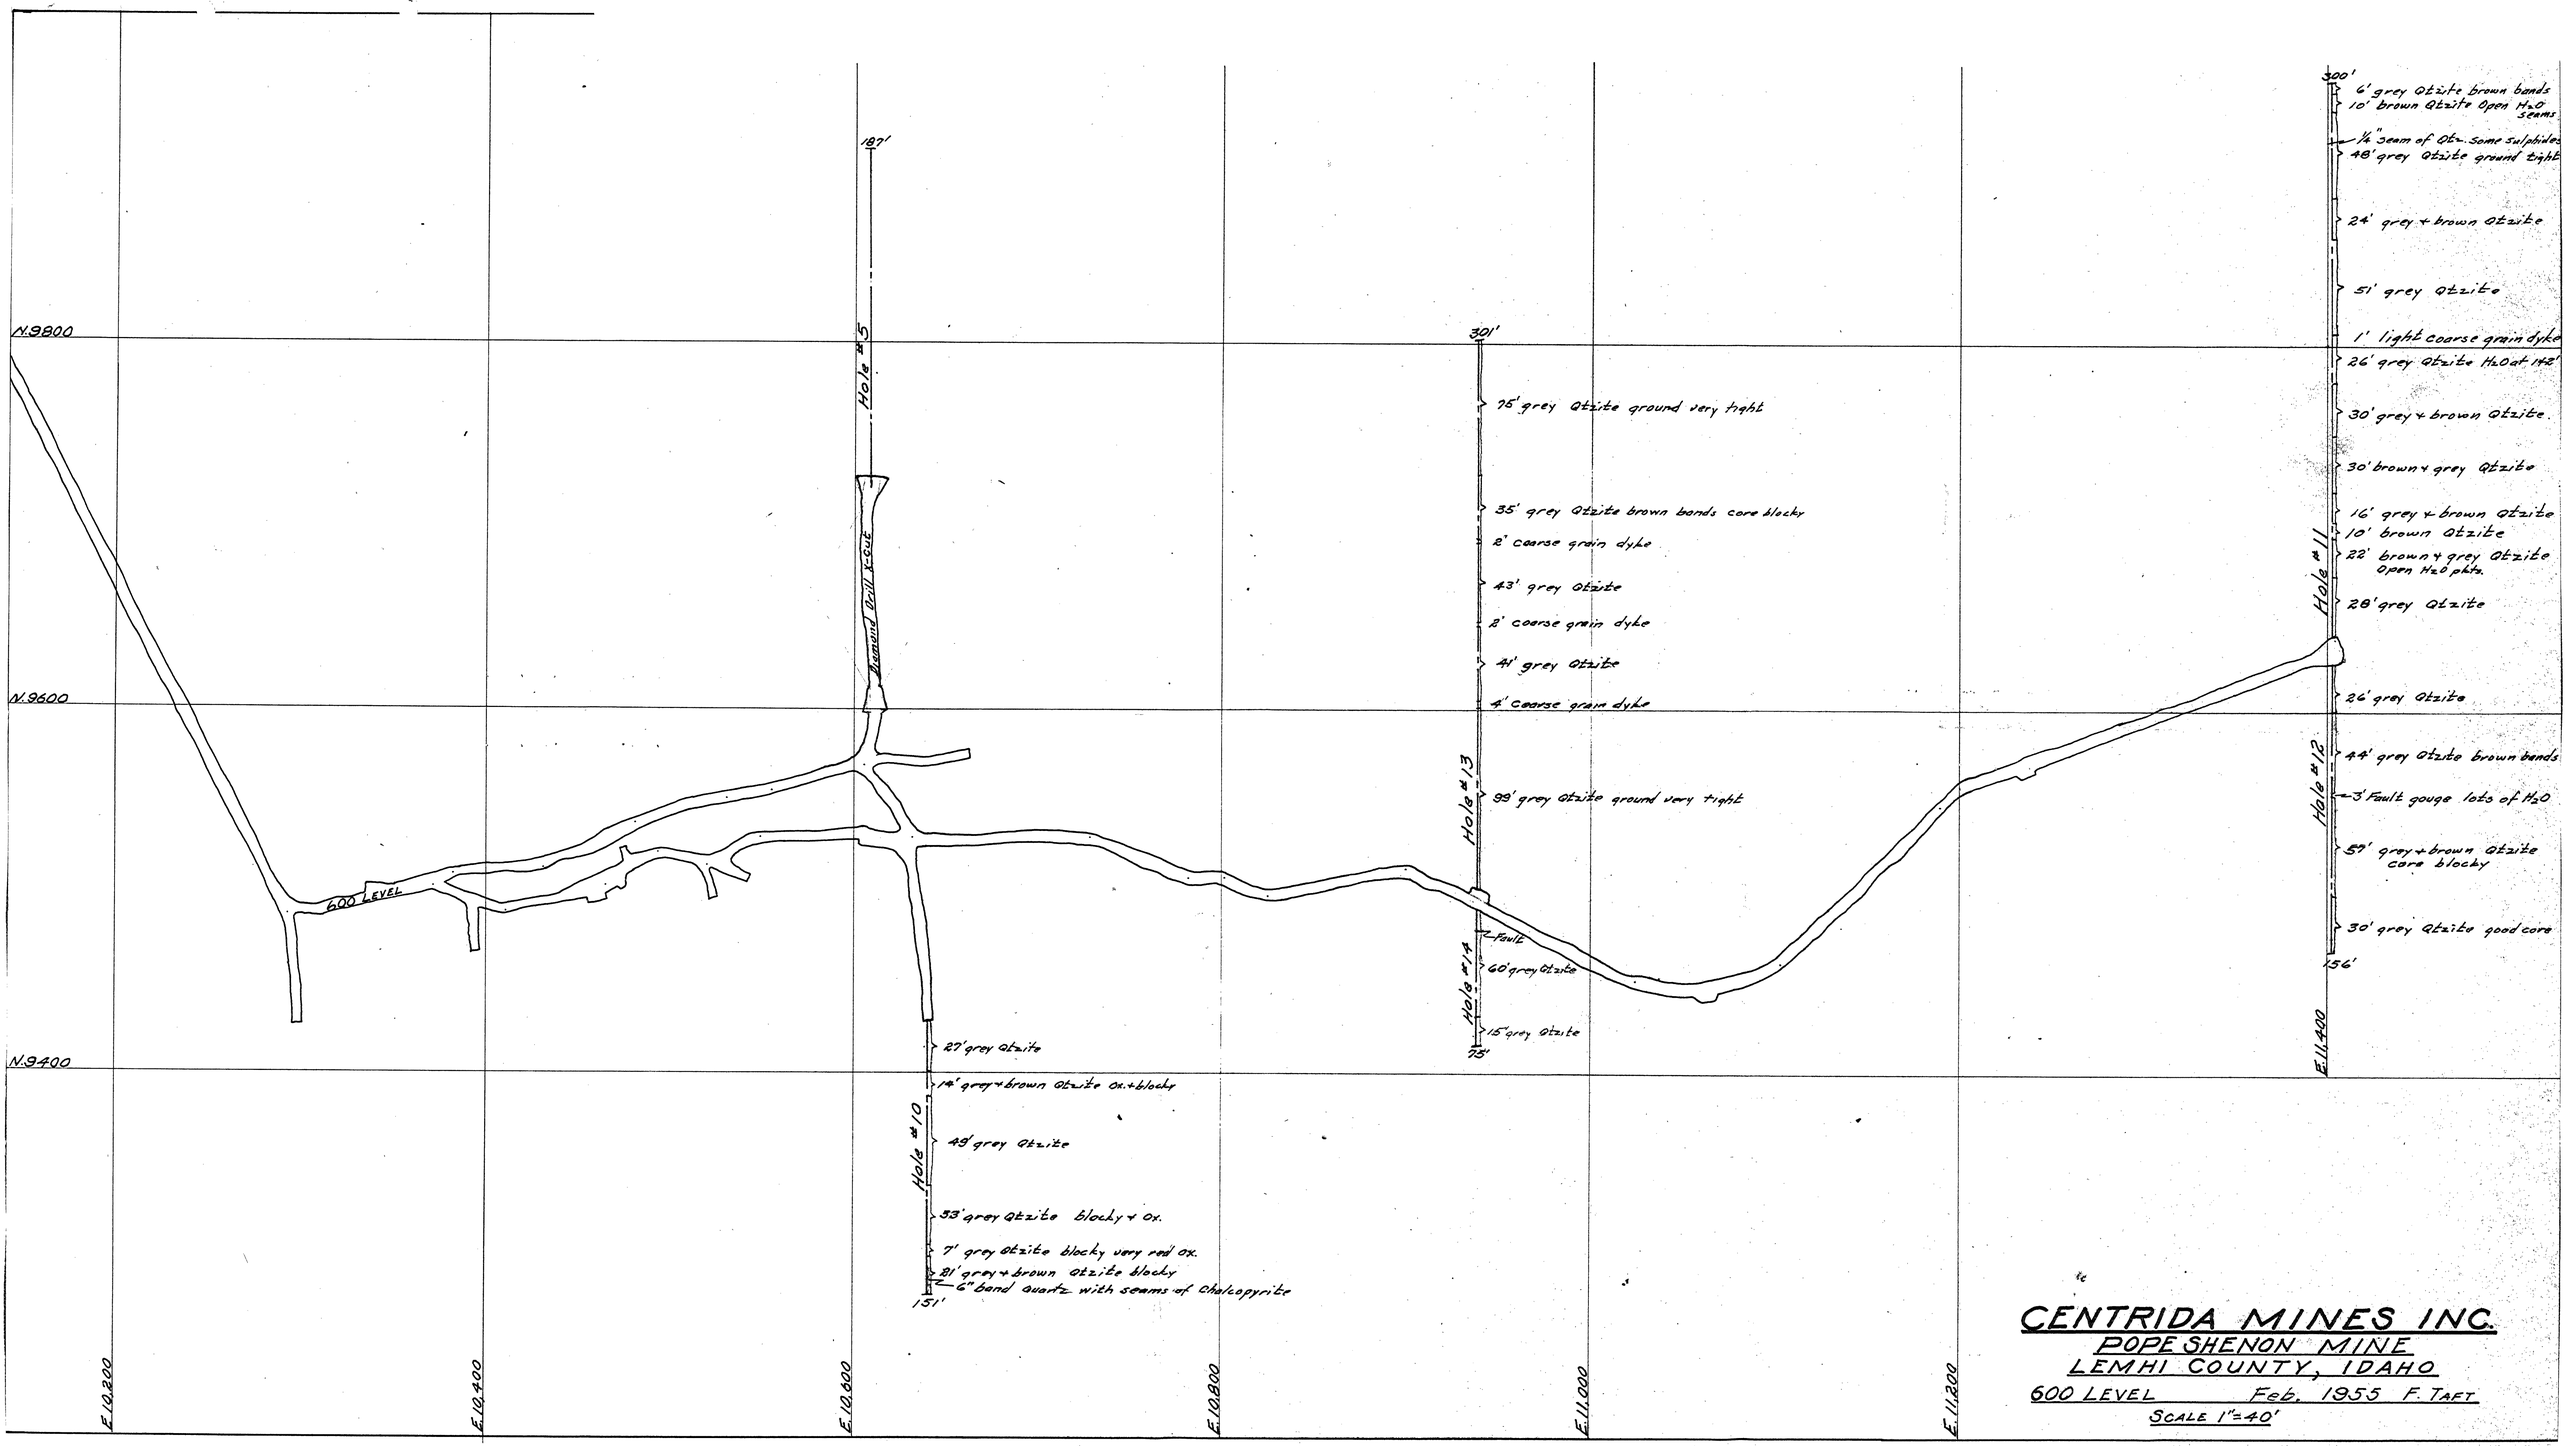
N.9800
N.9600
N.9400
E.10,200
E.10,400
E.10,600
E.10,800
E.11,000
E.11,200
600 LEVEL
Hole #5
187'
Hole #10
27' grey Qtzite
14' grey + brown Qtzite ox. + blocky
49' grey Qtzite
53' grey Qtzite blocky + ox.
7' grey Qtzite blocky very red ox.
21' grey + brown Qtzite blocky
6" band quartz with seams of Chalcopyrite
151'
Hole #13
301'
75' grey Qtzite ground very tight
35' grey Qtzite brown bands core blocky
2' coarse grain dyke
43' grey Qtzite
2' coarse grain dyke
41' grey Qtzite
4' coarse grain dyke
99' grey Qtzite ground very tight
Hole #14
Fault
60' grey Qtzite
15' grey Qtzite
75'
Hole #11
300'
6' grey Qtzite brown bands
10' brown Qtzite Open H2O seams
1/2" seam of Qtz. Some sulphides
48' grey Qtzite ground tight
24' grey + brown Qtzite
51' grey Qtzite
1' light coarse grain dyke
26' grey Qtzite H2O at 142'
30' grey + brown Qtzite.
30' brown + grey Qtzite
16' grey + brown Qtzite
10' brown Qtzite
22' brown + grey Qtzite Open H2O pkts.
28' grey Qtzite
26' grey Qtzite
Hole #12
44' grey Qtzite brown bands
3' Fault gouge lots of H2O
57' grey + brown Qtzite core blocky
30' grey Qtzite good core
156'
CENTRIDA MINES INC.
POPE SHENON MINE
LEMHI COUNTY, IDAHO
600 LEVEL Feb. 1955 F. TAFT
SCALE 1"=40'

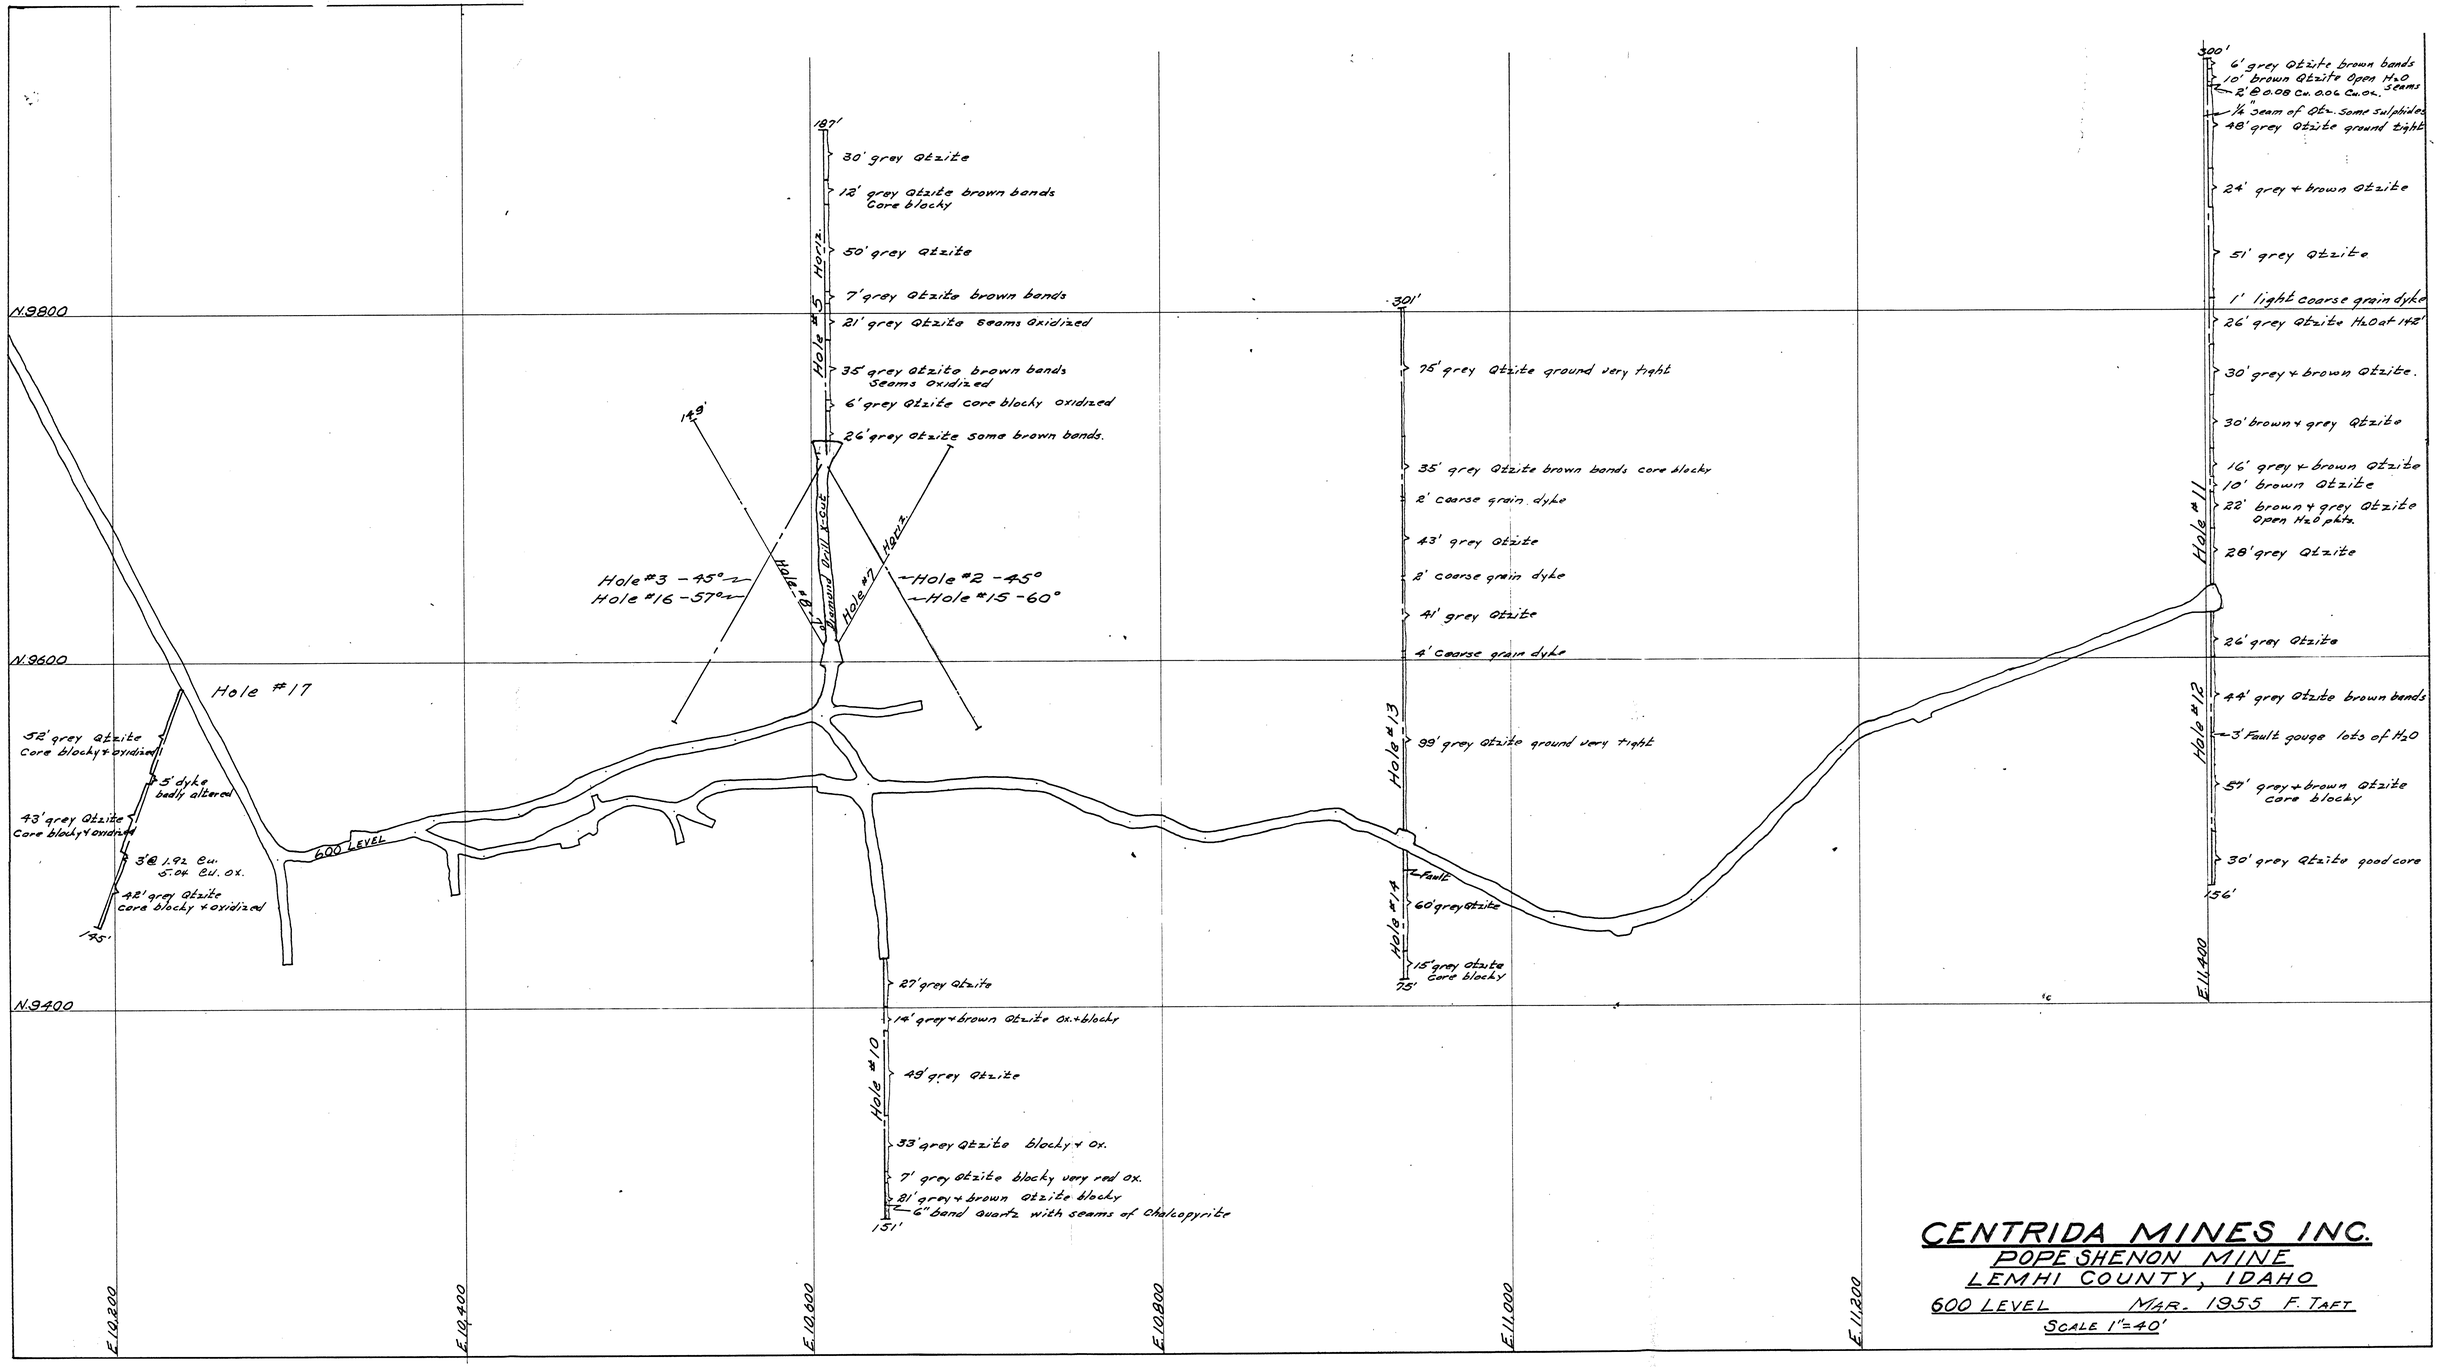
N.9800
N.9600
N.9400
E.10,200
E.10,400
E.10,600
E.10,800
E.11,000
E.11,200
E.11,400
600 LEVEL
Hole #17
52' grey Qtzite Core blocky + oxidized
5' dyke badly altered
43' grey Qtzite Core blocky + oxidized
3' @ 1.92 Cu. 5.04 Cu. ox.
42' grey Qtzite core blocky + oxidized
145'
Hole #5 Horiz.
187'
30' grey Qtzite
12' grey Qtzite brown bands Core blocky
50' grey Qtzite
7' grey Qtzite brown bands
21' grey Qtzite seams oxidized
35' grey Qtzite brown bands seams oxidized
6' grey Qtzite core blocky oxidized
26' grey Qtzite some brown bands.
149'
Hole #3 -45°
Hole #16 -57°
Hole #8
Diamond Drill X-cut
Hole #7 Horiz.
Hole #2 -45°
Hole #15 -60°
27' grey Qtzite
14' grey + brown Qtzite ox. + blocky
Hole #10
49' grey Qtzite
33' grey Qtzite blocky + ox.
7' grey Qtzite blocky very red ox.
21' grey + brown Qtzite blocky
6" band quartz with seams of Chalcopyrite
151'
Hole #13
301'
75' grey Qtzite ground very tight
35' grey Qtzite brown bands core blocky
2' coarse grain dyke
43' grey Qtzite
2' coarse grain dyke
41' grey Qtzite
4' coarse grain dyke
39' grey Qtzite ground very tight
Fault
Hole #14
60' grey Qtzite
15' grey Qtzite Core blocky
75'
Hole #11
300'
6' grey Qtzite brown bands
10' brown Qtzite Open H2O
2' @ 0.08 Cu. 0.06 Cu. ox. seams
1/4" seam of Qtz. Some sulphides
48' grey Qtzite ground tight
24' grey + brown Qtzite
51' grey Qtzite
1' light coarse grain dyke
26' grey Qtzite H2O at 142'
30' grey + brown Qtzite.
30' brown + grey Qtzite
16' grey + brown Qtzite
10' brown Qtzite
22' brown + grey Qtzite Open H2O pkts.
28' grey Qtzite
26' grey Qtzite
Hole #12
44' grey Qtzite brown bands
3' Fault gouge lots of H2O
57' grey + brown Qtzite core blocky
30' grey Qtzite good core
356'
CENTRIDA MINES INC.
POPE SHENON MINE
LEMHI COUNTY, IDAHO
600 LEVEL MAR. 1955 F. TAFT
SCALE 1"=40'

CENTRIDA MINES, INC (POPE-SHENON)
SALMON, IDAHO
600 LEVEL
SCALE 1" = 40'

5" Grid 20" x 30"

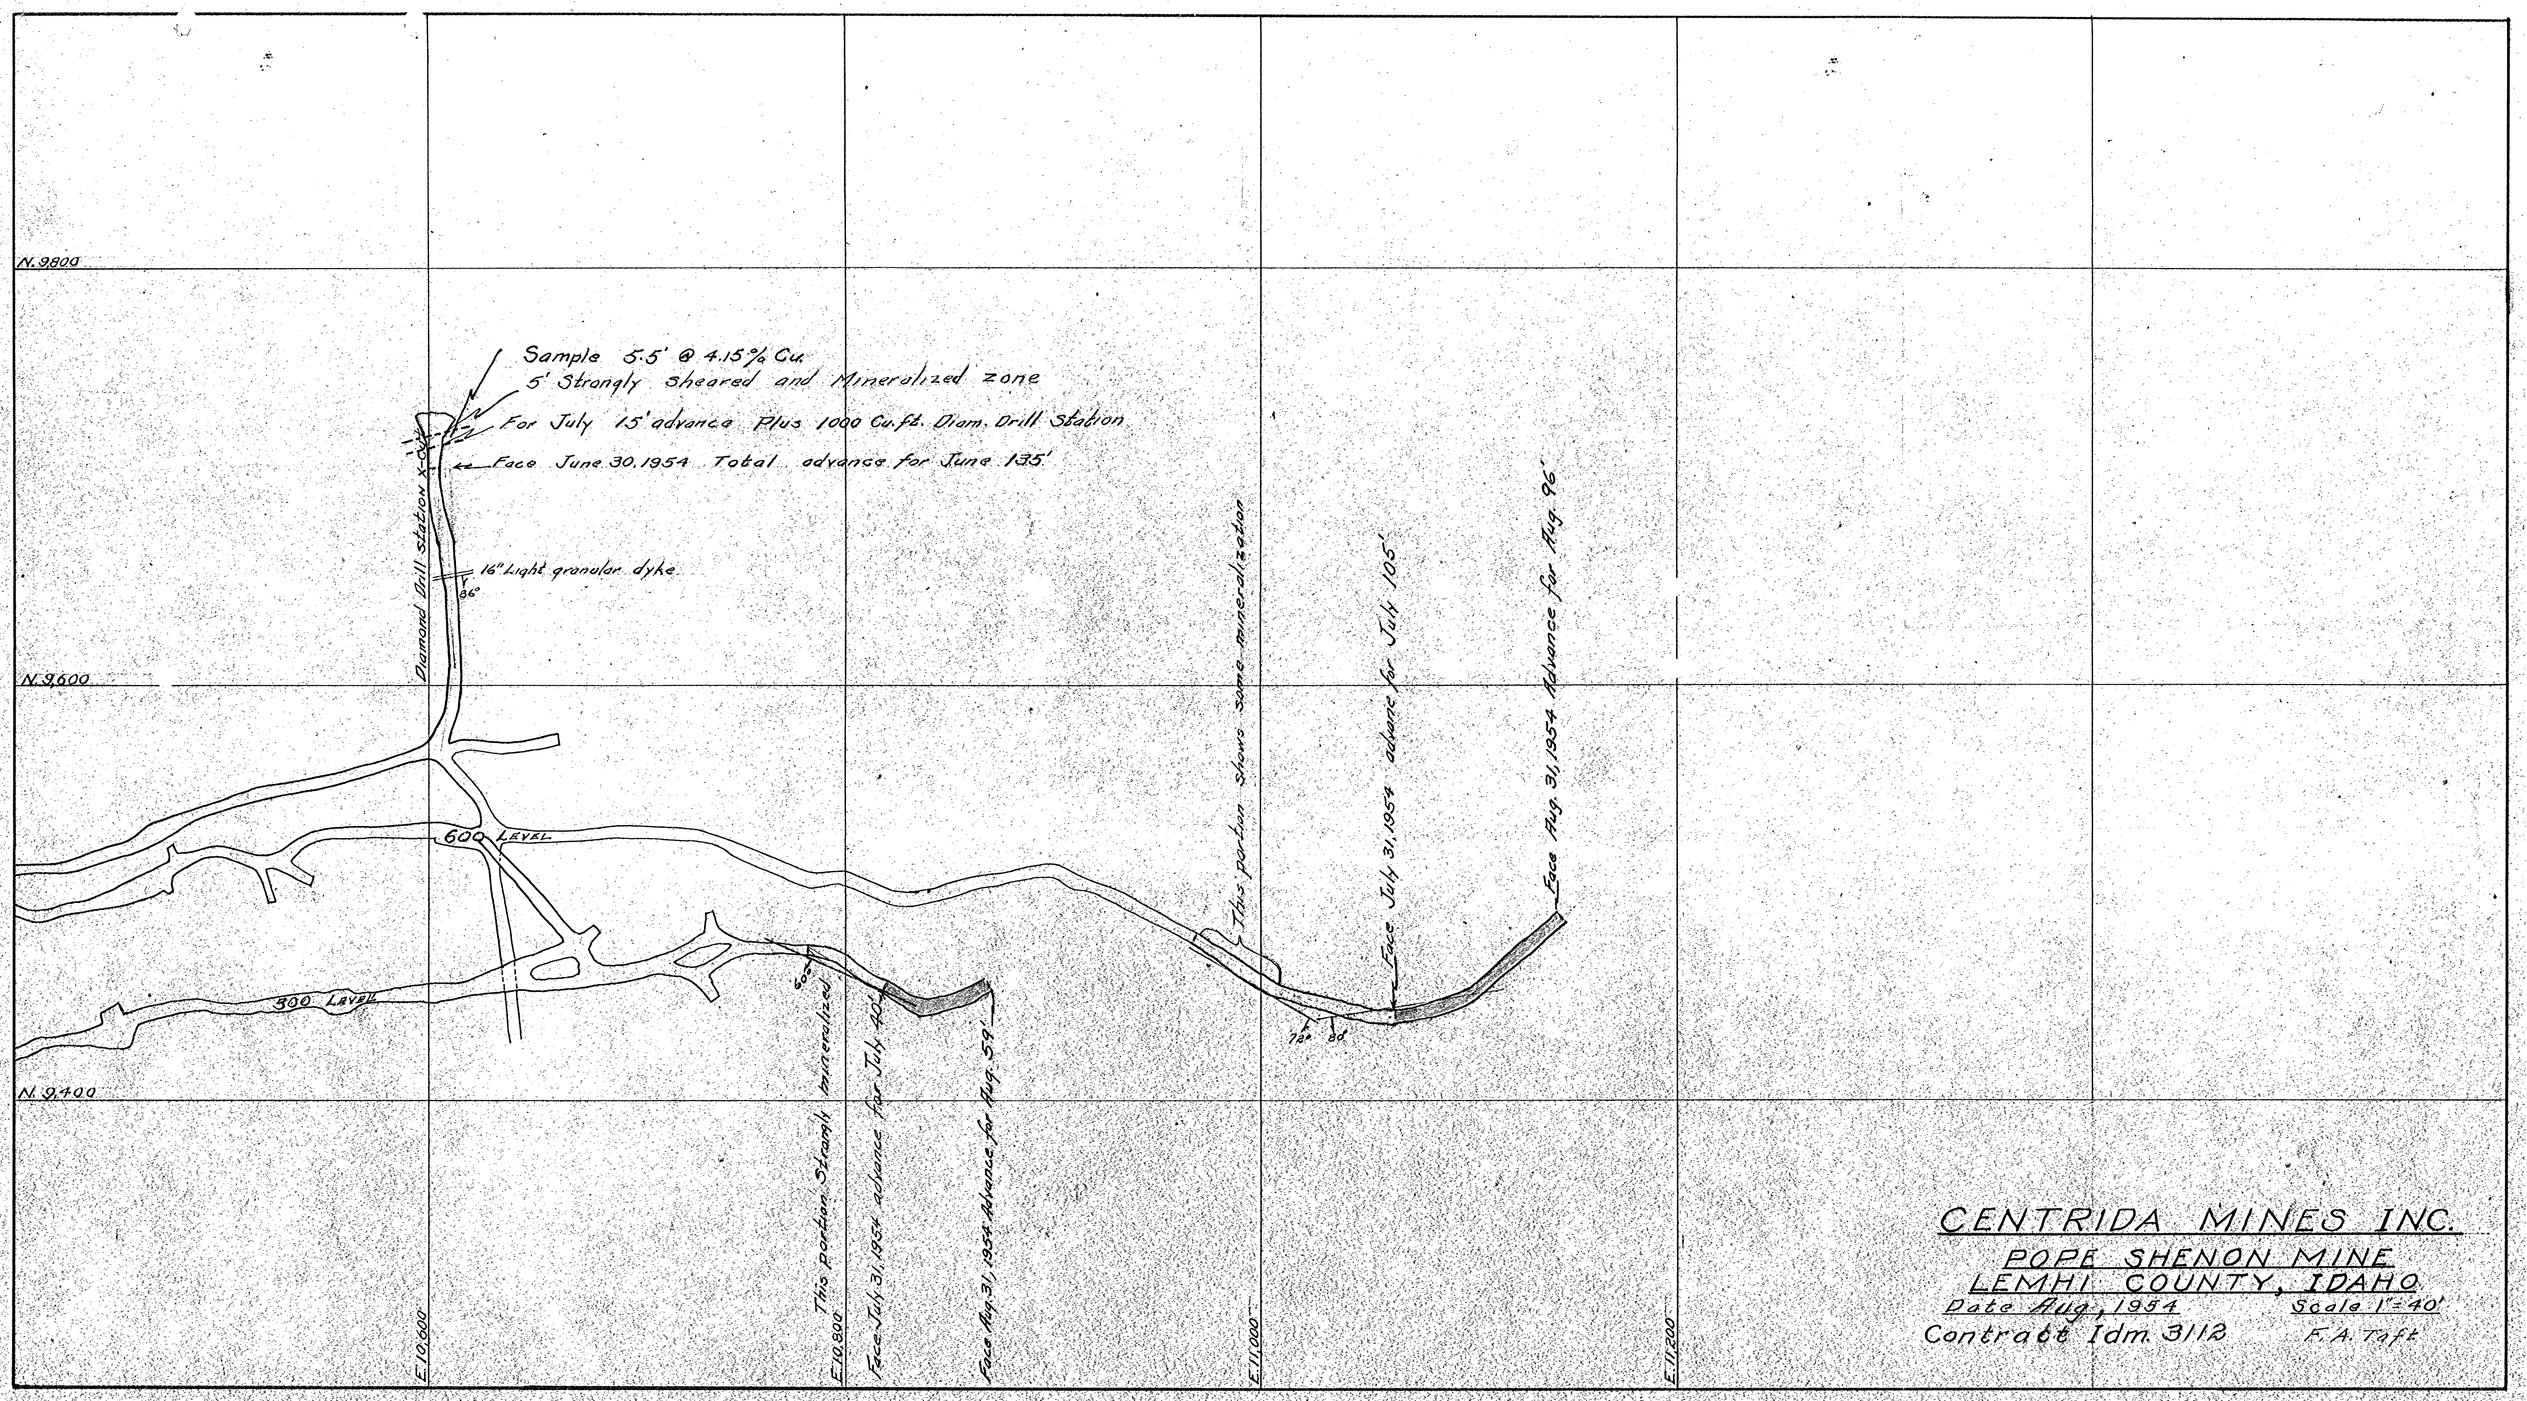
N. 9800
N. 9600
N. 9400
Sample 5.5' @ 4.15% Cu.
5' Strongly sheared and Mineralized zone
For July 15' advance Plus 1000 Cu.ft. Diam. Drill Station
Face June 30, 1954 Total advance for June 135'
Diamond Drill station X-cut
16" Light granular dyke
86°
600 LEVEL
500 LEVEL
60°
This portion Strongly mineralized
Face July 31, 1954 advance for July 40'
Face Aug. 31, 1954 Advance for Aug. 59'
This portion shows some mineralization
Face July 31, 1954 advance for July 105'
Face Aug. 31, 1954 Advance for Aug. 96'
72°
80°
E. 10,600
E. 10,800
E. 11,000
E. 11,200
CENTRIDA MINES INC.
POPE SHENON MINE
LEMHI COUNTY, IDAHO
Date Aug., 1954
Scale 1" = 40'
Contract Idm. 3112
F. A. Taft

CENTRIDA MINES Inc.
POPE SHENON-500 LEVEL
Scale 1" = 40'

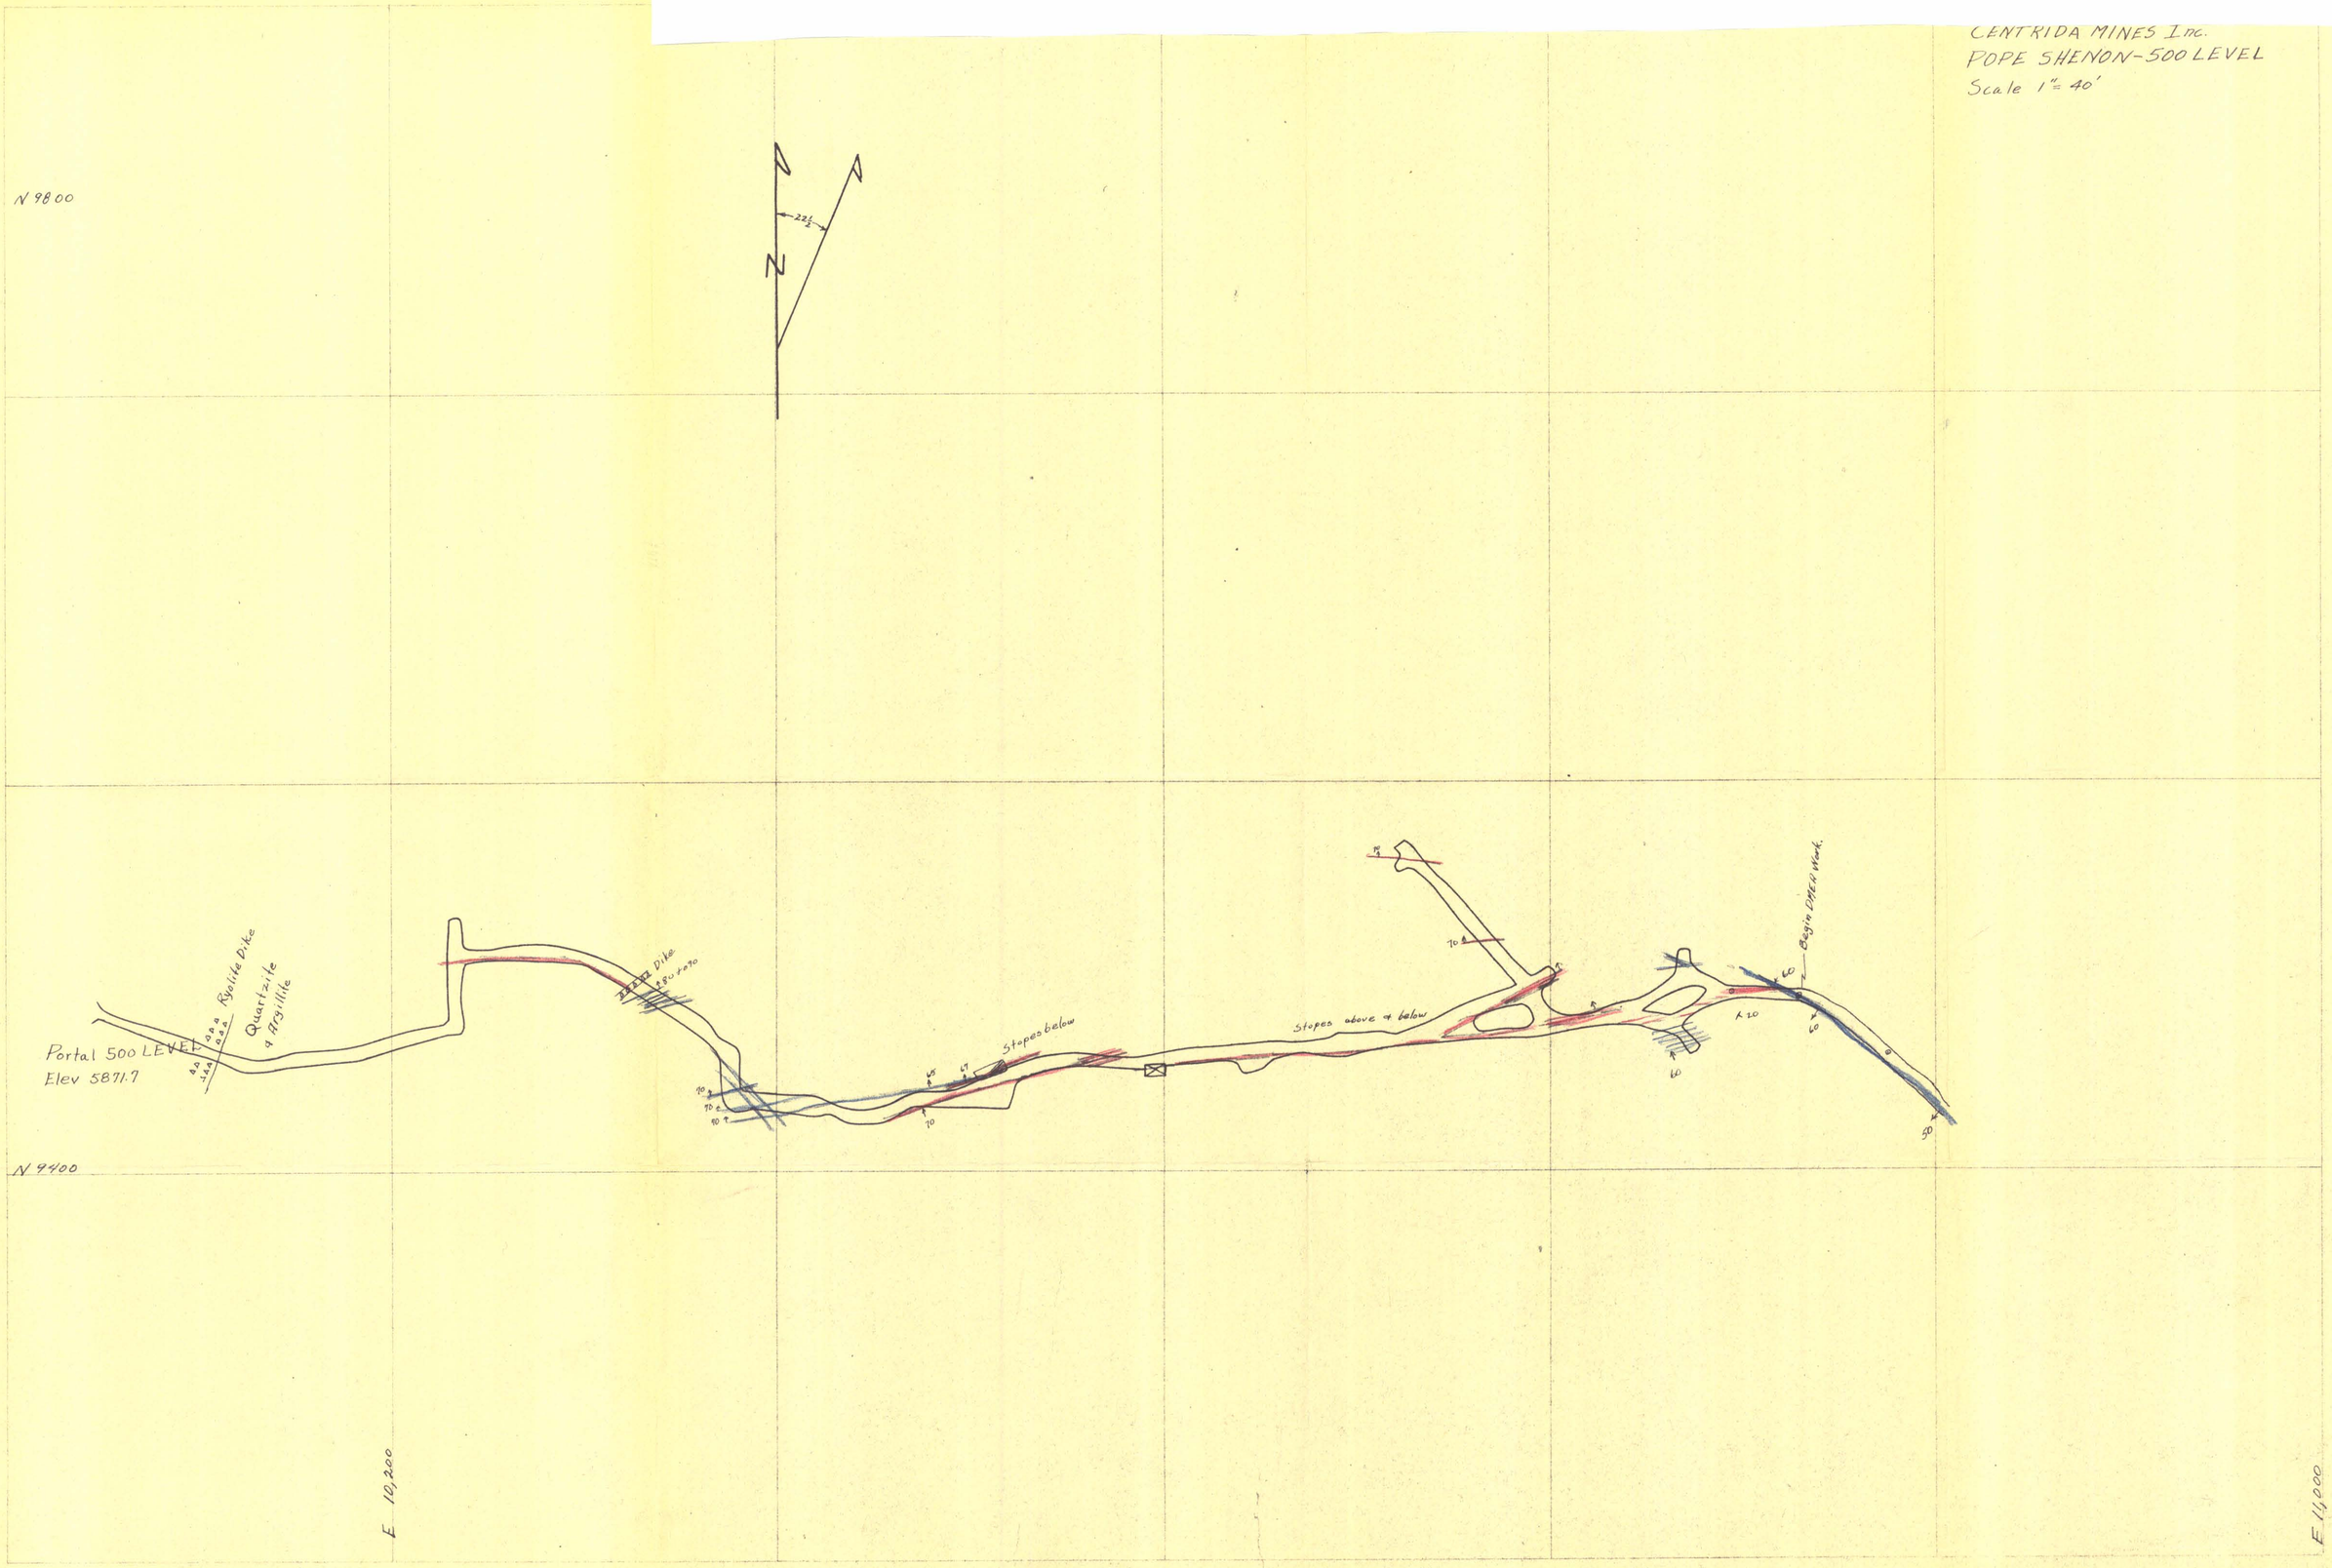

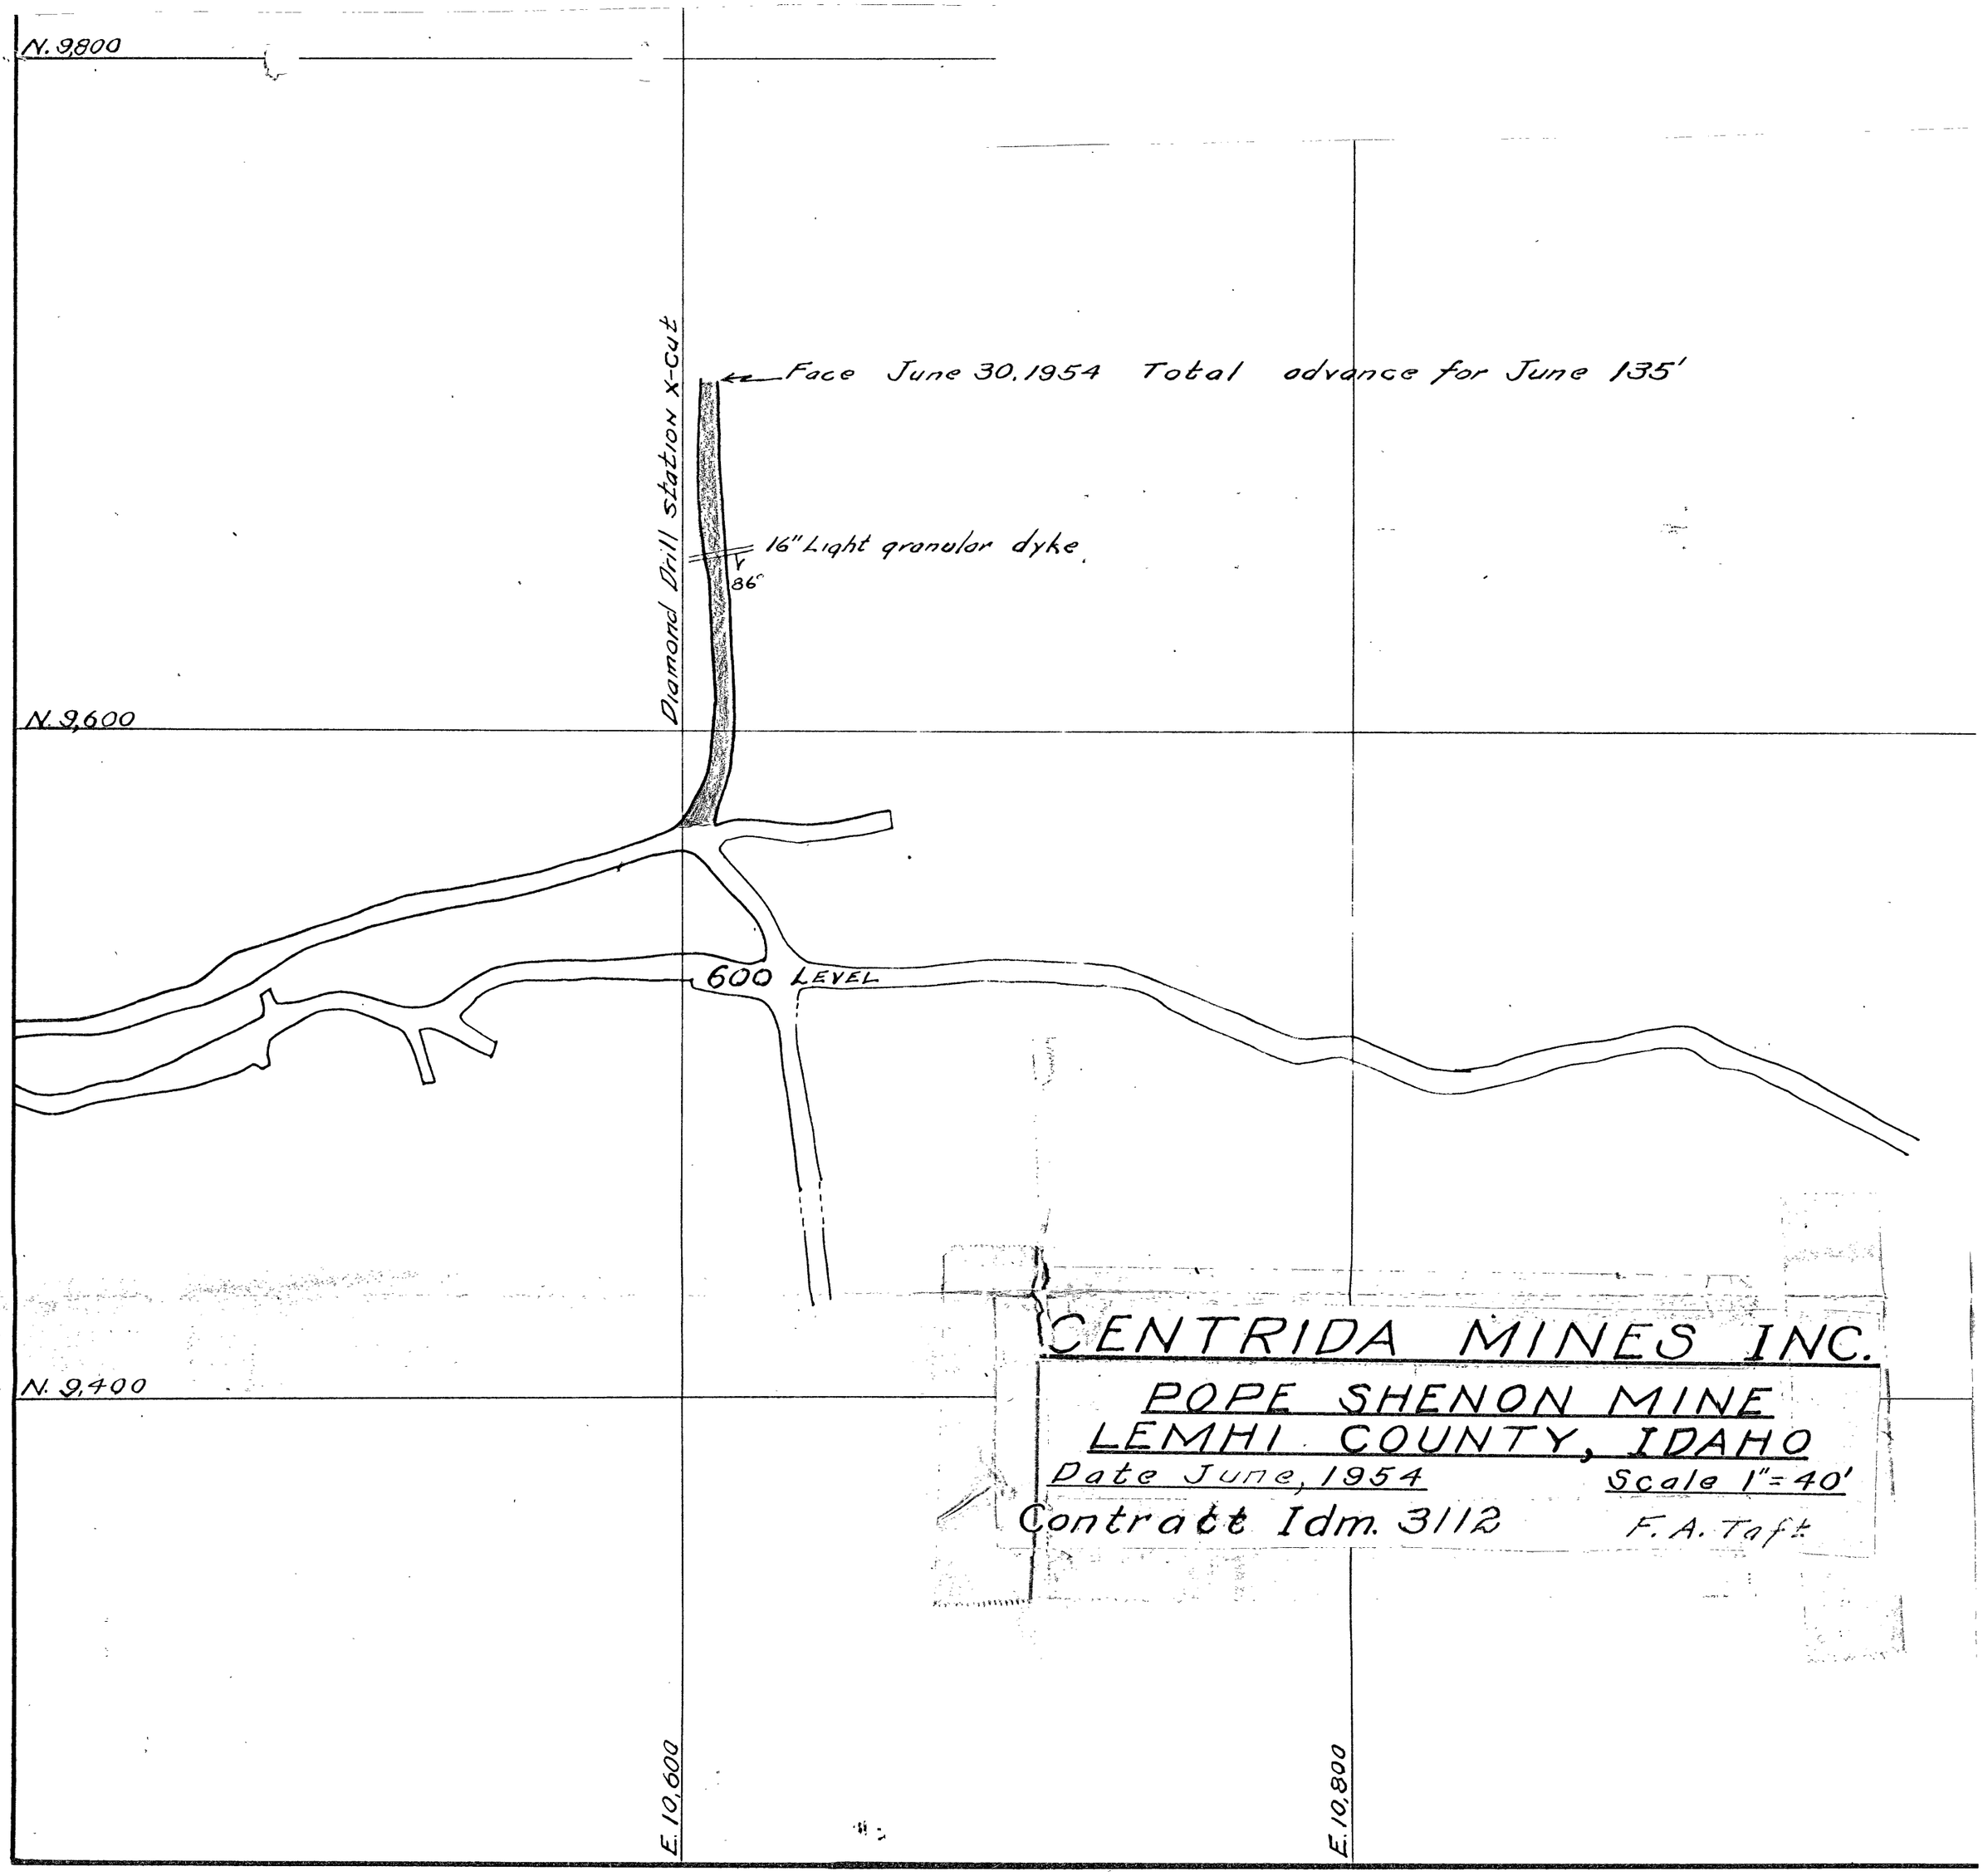
N. 9,800
N. 9,600
N. 9,400
E. 10,600
E. 10,800
Diamond Drill station X-cut
Face June 30, 1954 Total advance for June 135'
16" Light granular dyke
86°
600 LEVEL
CENTRIDA MINES INC.
POPE SHENON MINE
LEMHI COUNTY, IDAHO
Date June, 1954
Scale 1" = 40'
Contract Idm. 3112
F. A. Taft

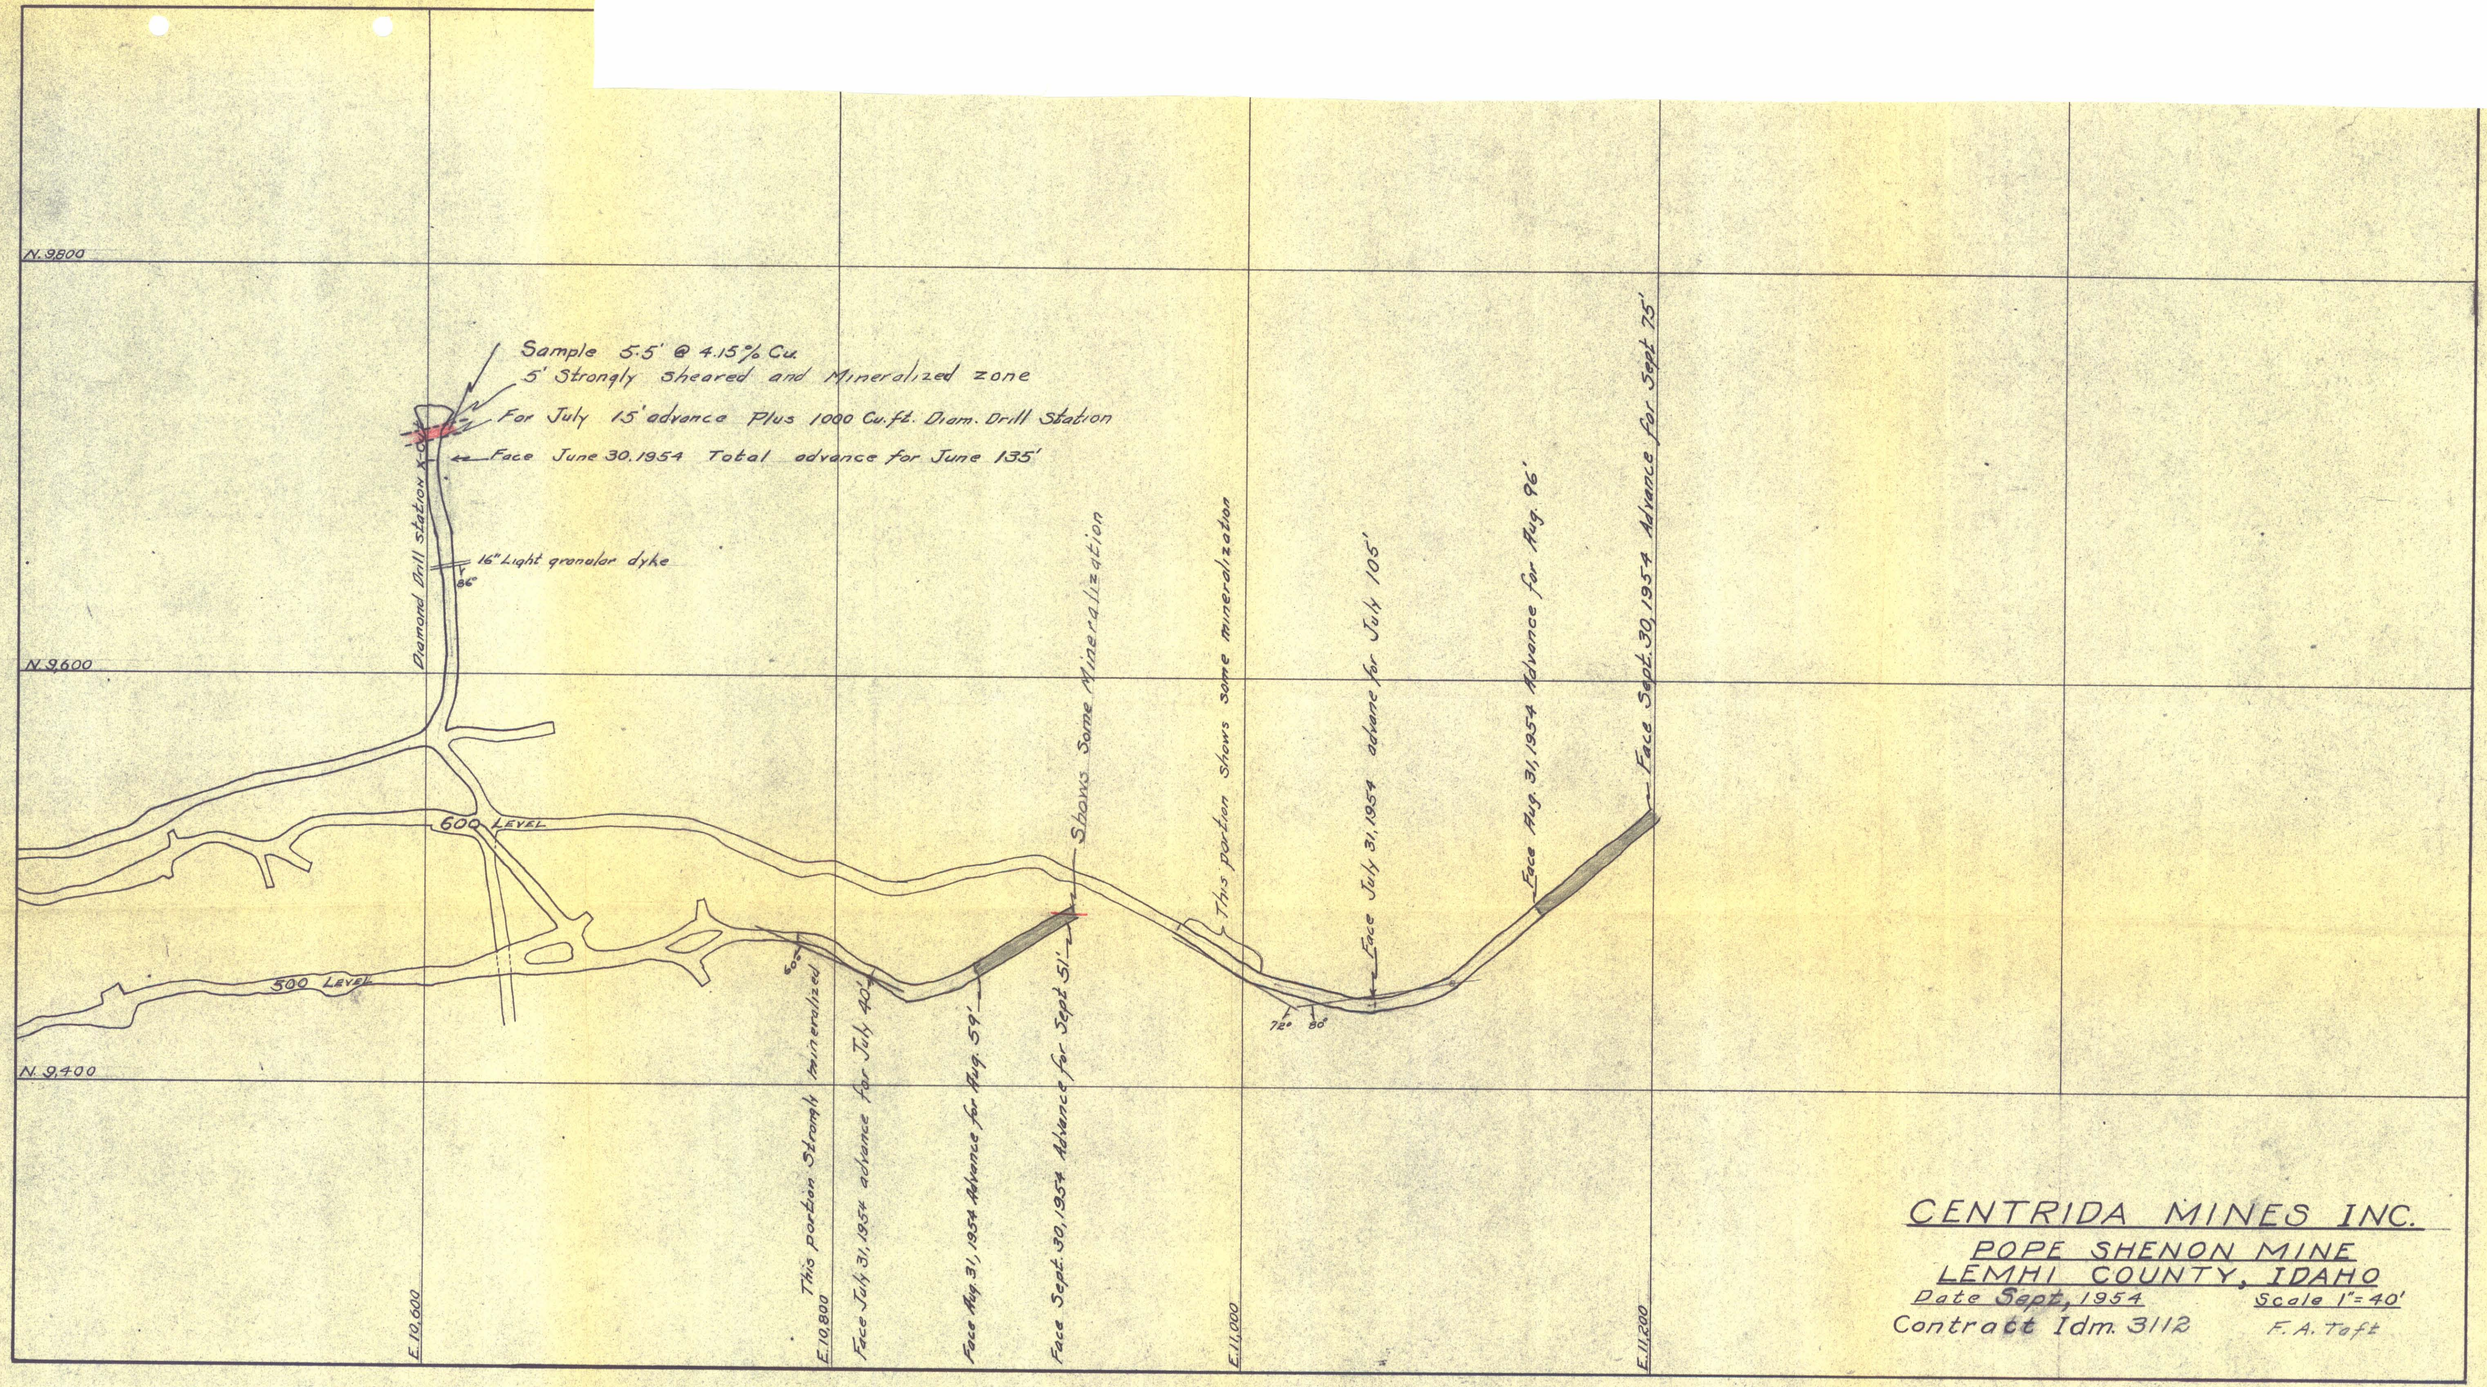

CENTRIDA MINES INC.

POPE SHENON MINE
LEMHI COUNTY, IDAHO

Date Sept, 1954 Scale 1" = 40'

Contract Idm. 3112 F. A. Toft

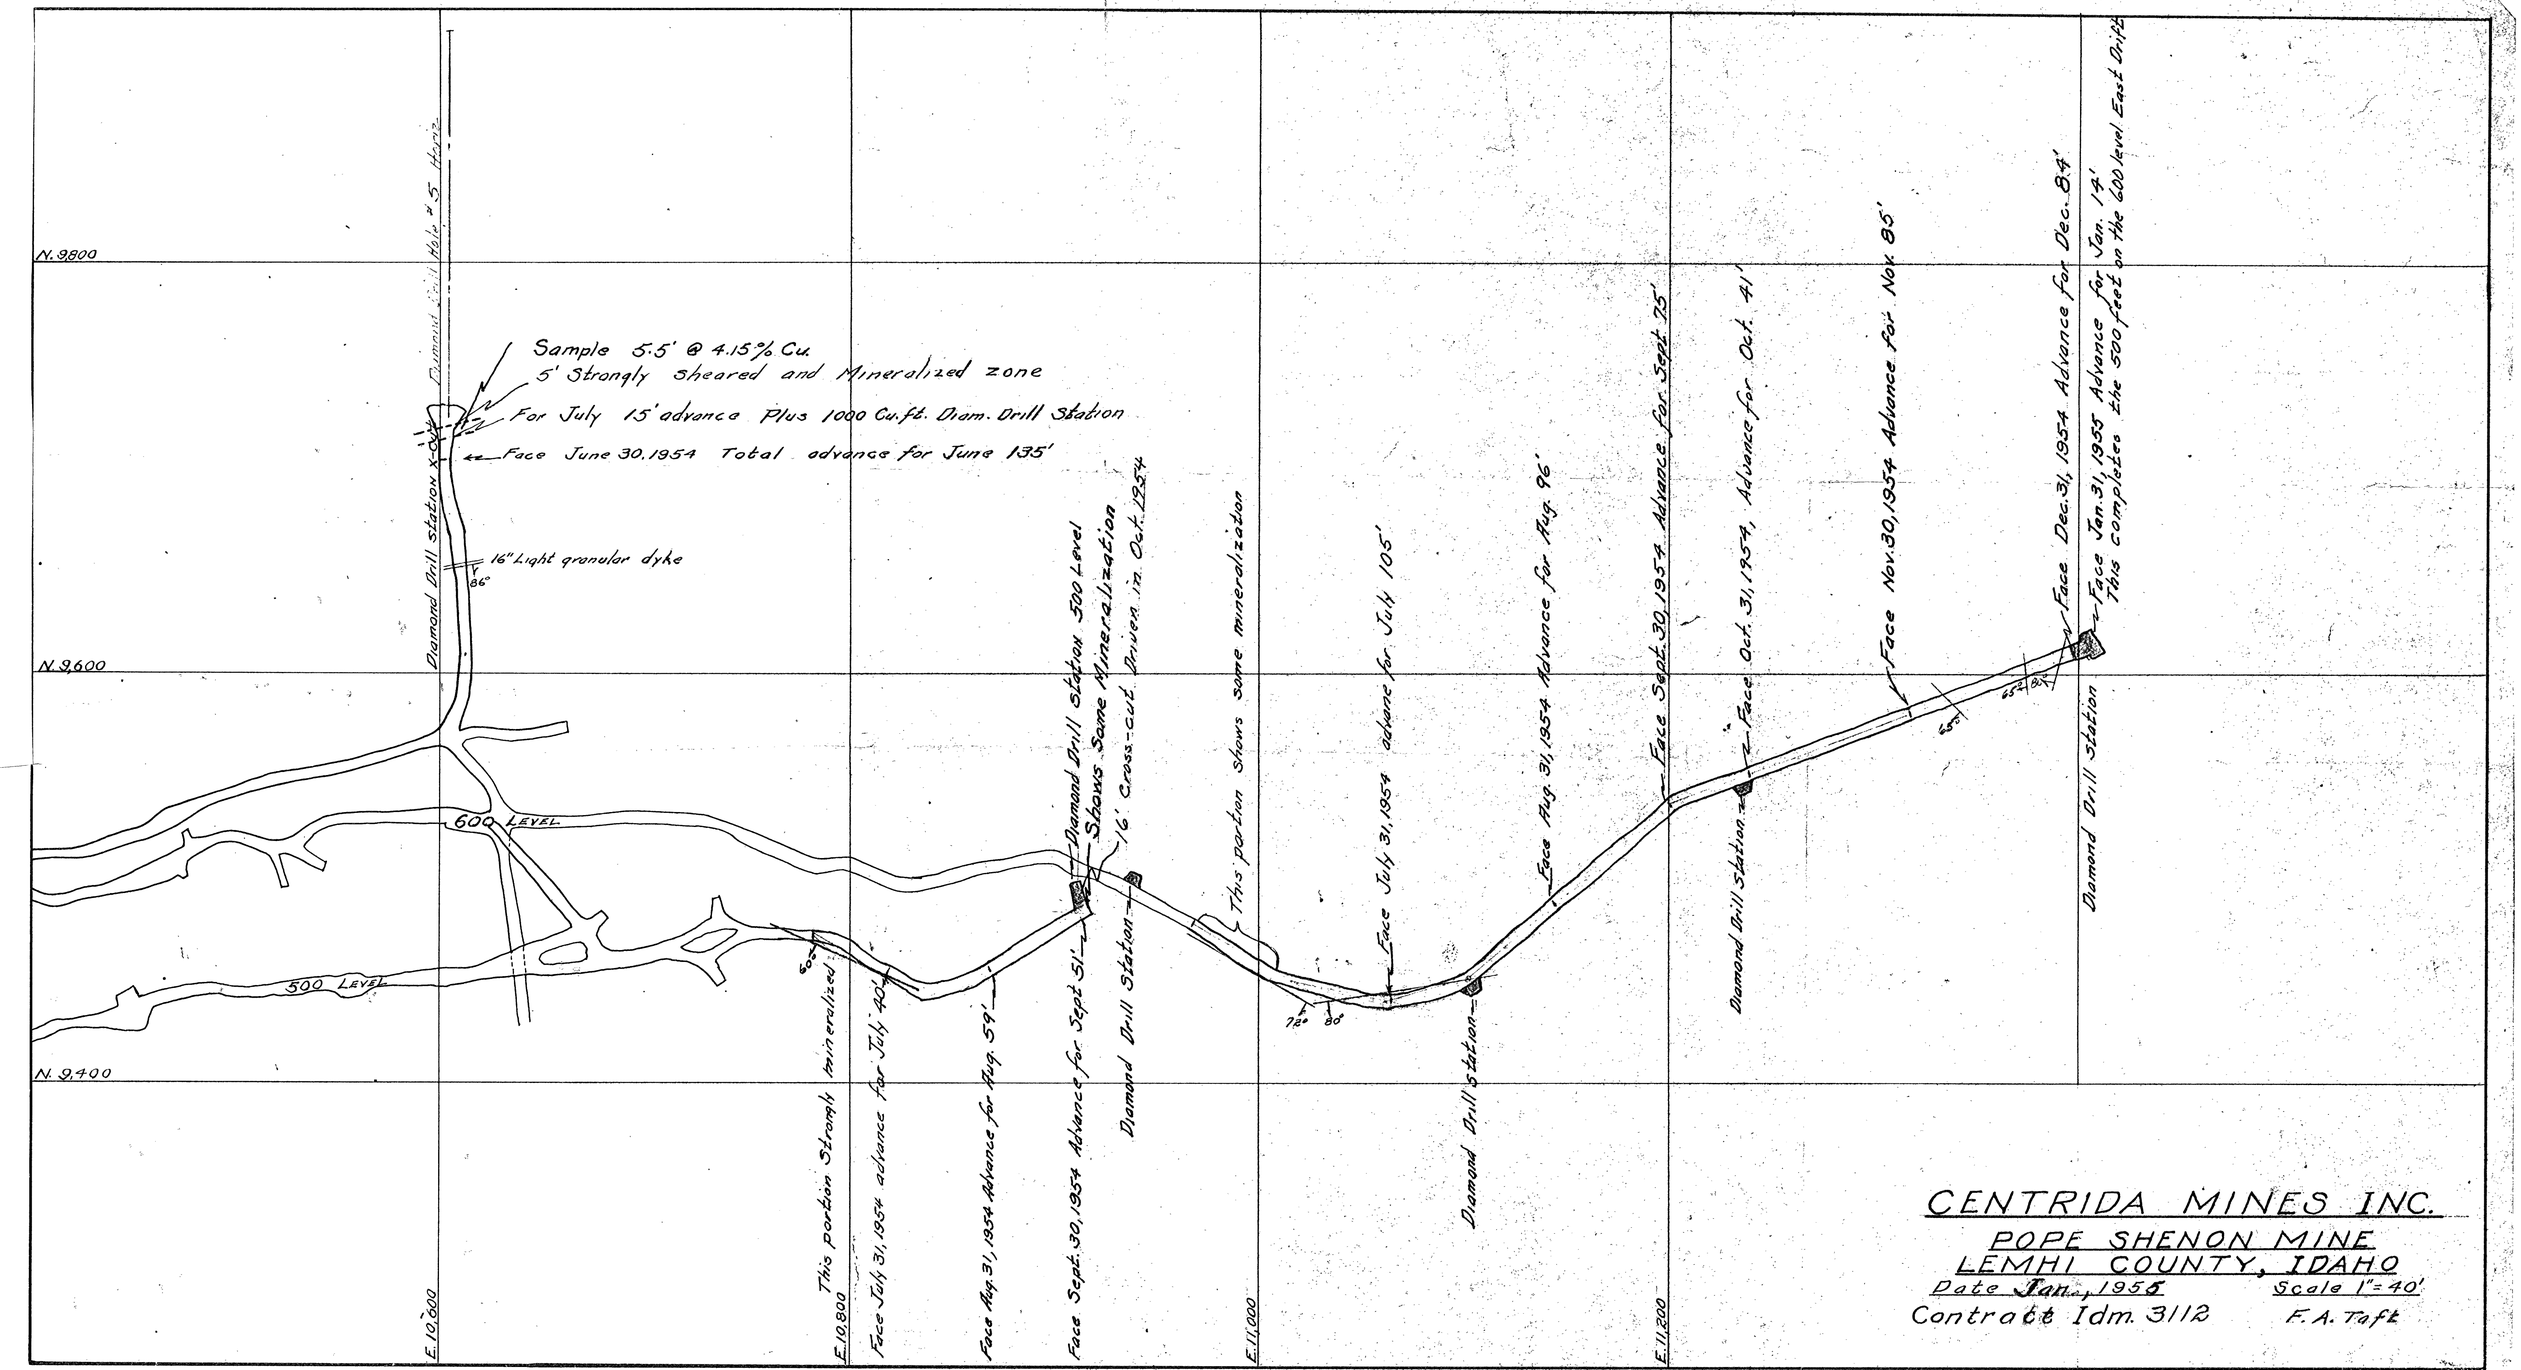
N. 9800
N. 9600
N. 9400
E. 10,600
E. 10,800
E. 11,000
E. 11,200
Diamond Drill Hole # 5 Horiz.
Sample 5.5' @ 4.15% Cu.
5' Strongly Sheared and Mineralized zone
For July 15' advance Plus 1000 Cu.ft. Diam. Drill Station
Face June 30, 1954 Total advance for June 135'
Diamond Drill station X-cut
16" Light granular dyke
86°
600 LEVEL
500 LEVEL
This portion Strongly mineralized
Face July 31, 1954 advance for July 40'
Face Aug. 31, 1954 Advance for Aug. 59'
Face Sept. 30, 1954 Advance for Sept. 51'
Diamond Drill Station
Diamond Drill Station 500 Level
Shows Same Mineralization
16' Cross-cut Driven in Oct. 1954
This portion Shows same mineralization
Face July 31, 1954 advance for July 105'
Face Aug. 31, 1954 Advance for Aug. 96'
Diamond Drill Station
Face Sept. 30, 1954 Advance for Sept. 75'
Face Oct. 31, 1954, Advance for Oct. 41'
Diamond Drill Station
Face Nov. 30, 1954 Advance for Nov. 85'
Face Dec. 31, 1954 Advance for Dec. 84'
Face Jan. 31, 1955 Advance for Jan. 14'
This completes the 500 feet on the 600 level East Drift
Diamond Drill Station
CENTRIDA MINES INC.
POPE SHENON MINE
LEMHI COUNTY, IDAHO
Date Jan., 1955
Scale 1" = 40'
Contract Idm. 3112
F. A. Taft

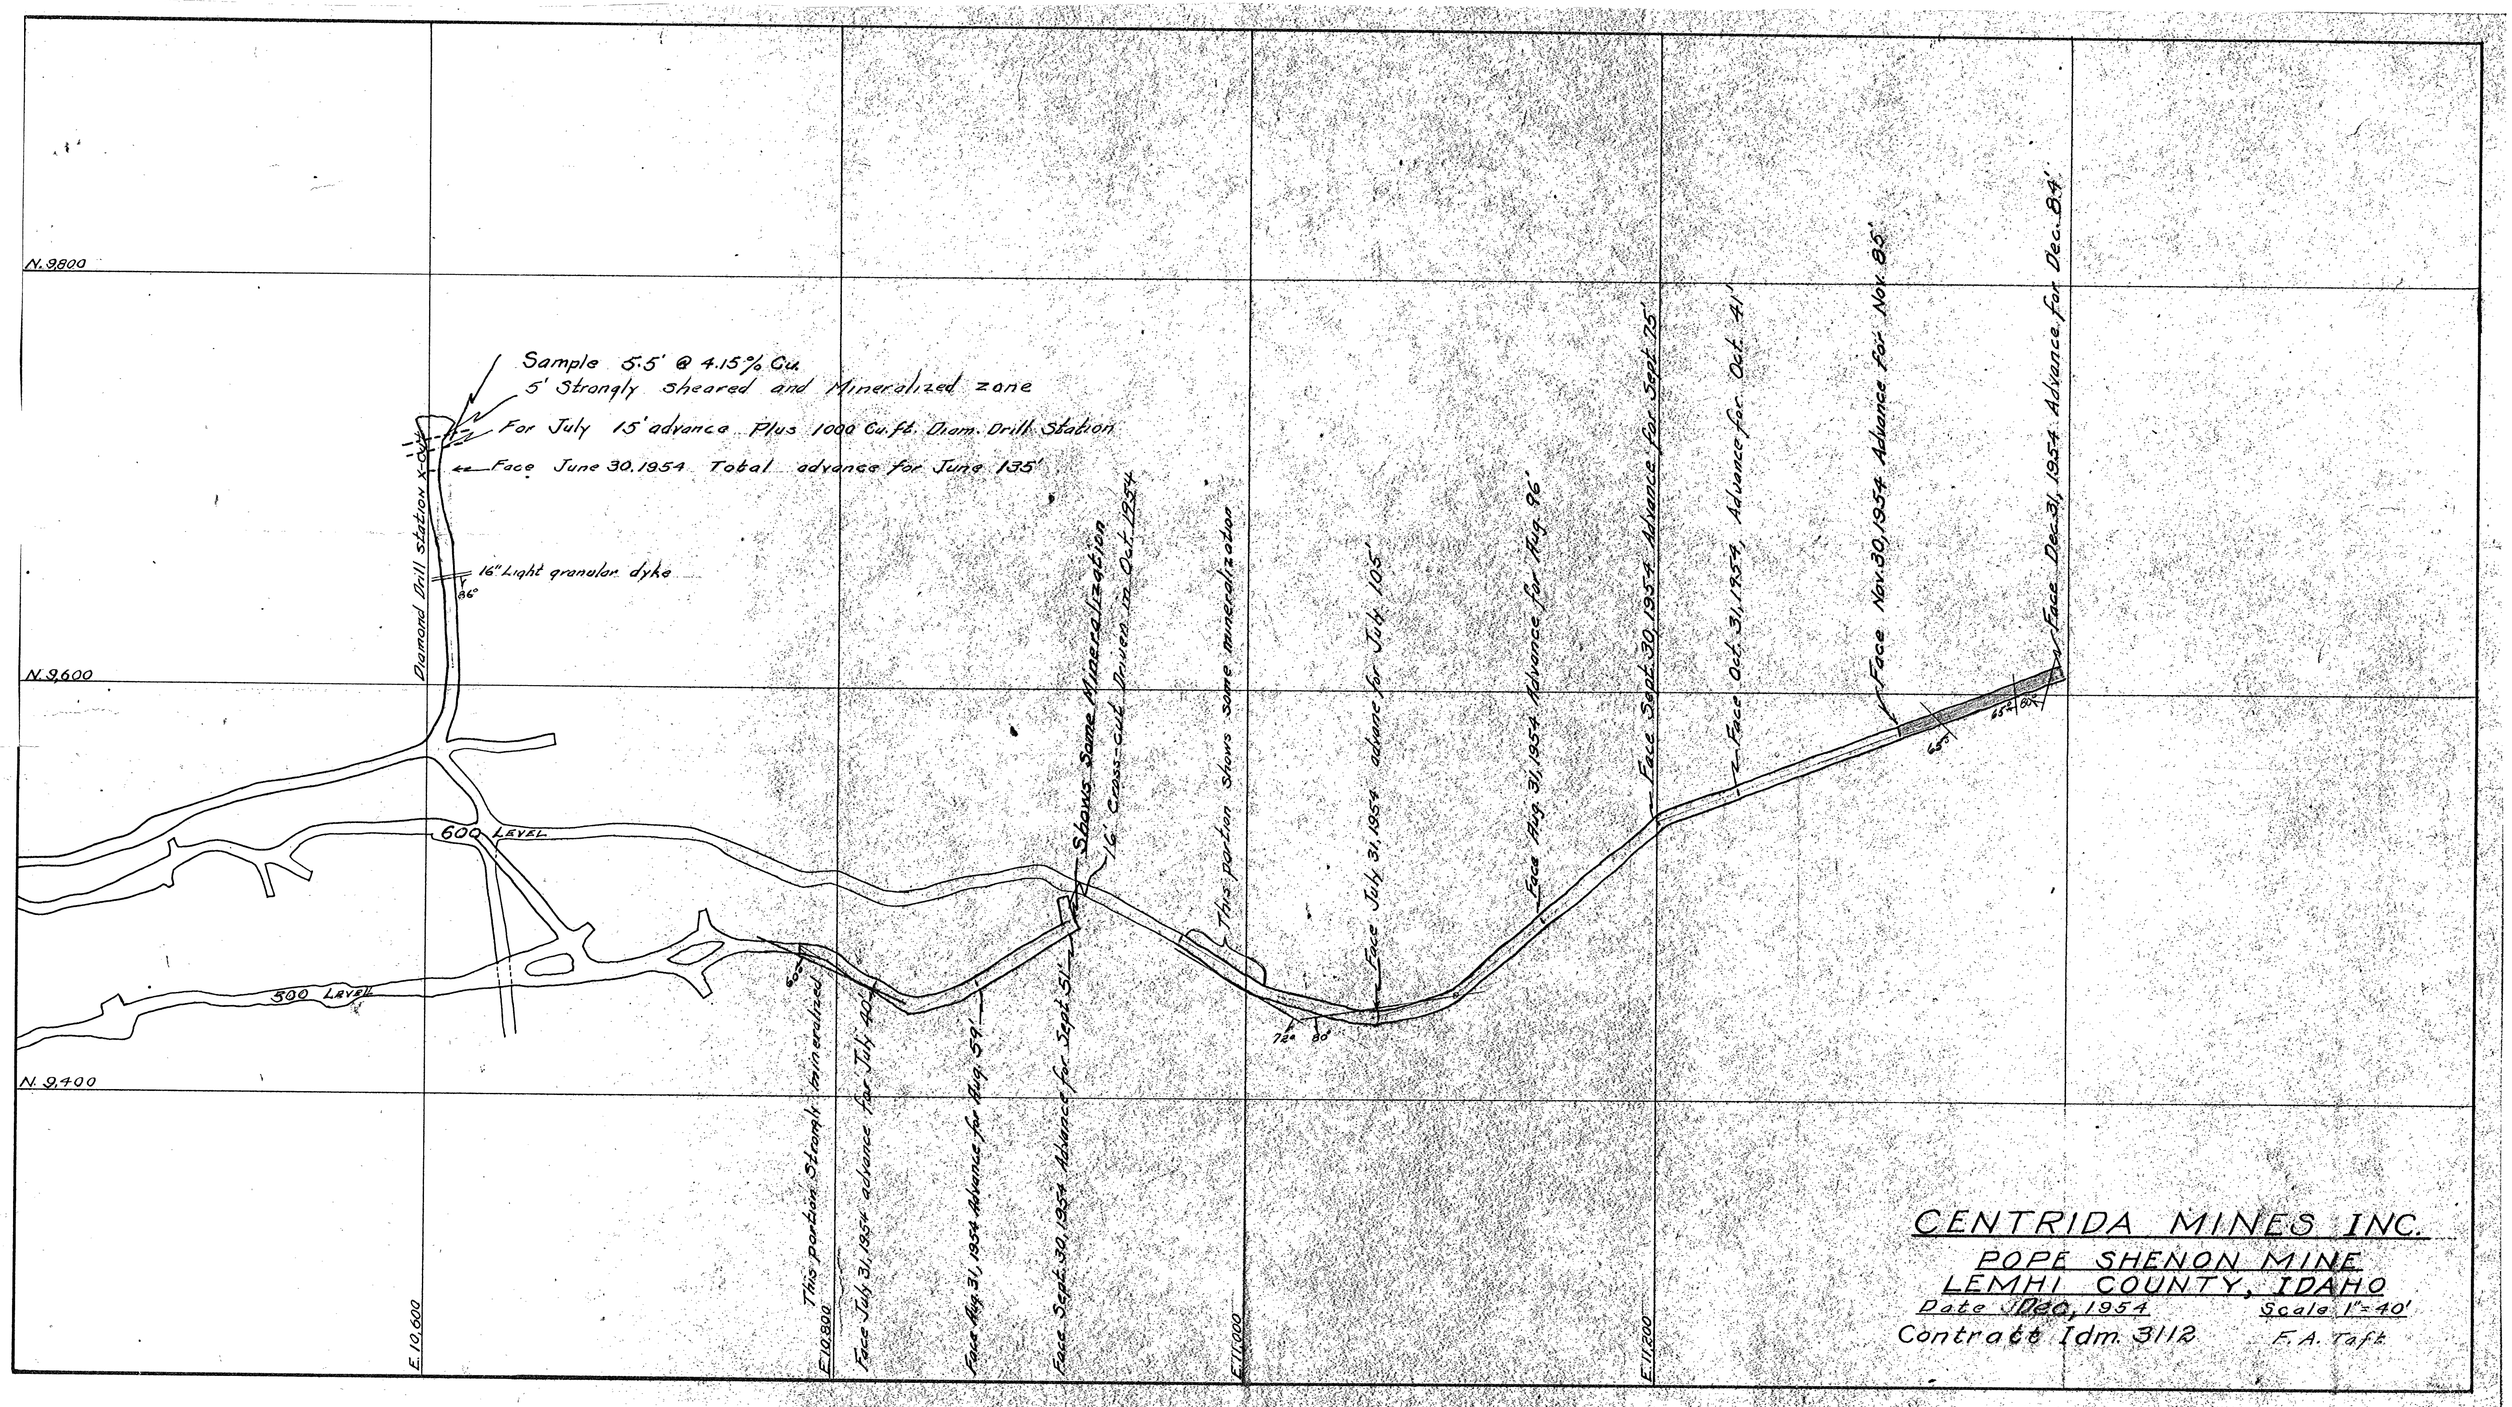
N. 9800
N. 9600
N. 9400
E. 10,600
E. 10,800
E. 11,000
E. 11,200
Sample 5.5' @ 4.15% Cu.
5' Strongly sheared and Mineralized zone
For July 15' advance Plus 1000 Cu. ft. Diam. Drill Station
Face June 30, 1954 Total advance for June 135'
Diamond Drill station X-Cut
16" Light granular dyke
86°
600 LEVEL
500 LEVEL
This portion Stoped mineralized
Face July 31, 1954 advance for July 40'
Face Aug. 31, 1954 Advance for Aug. 59'
Face Sept. 30, 1954 Advance for Sept. 51'
Shows Some Mineralization
16' Cross-cut Driven in Oct. 1954
This portion Shows some mineralization
Face July 31, 1954 advance for July 105'
Face Aug. 31, 1954 Advance for Aug. 96'
Face Sept. 30, 1954 Advance for Sept. 75'
Face Oct. 31, 1954, Advance for Oct. 41'
Face Nov. 30, 1954 Advance for Nov. 85'
Face Dec. 31, 1954 Advance for Dec. 84'
65°
72°
80°
CENTRIDA MINES INC.
POPE SHENON MINE
LEMHI COUNTY, IDAHO
Date Dec. 1954
Scale 1" = 40'
Contract Idm. 3112
F. A. Taft

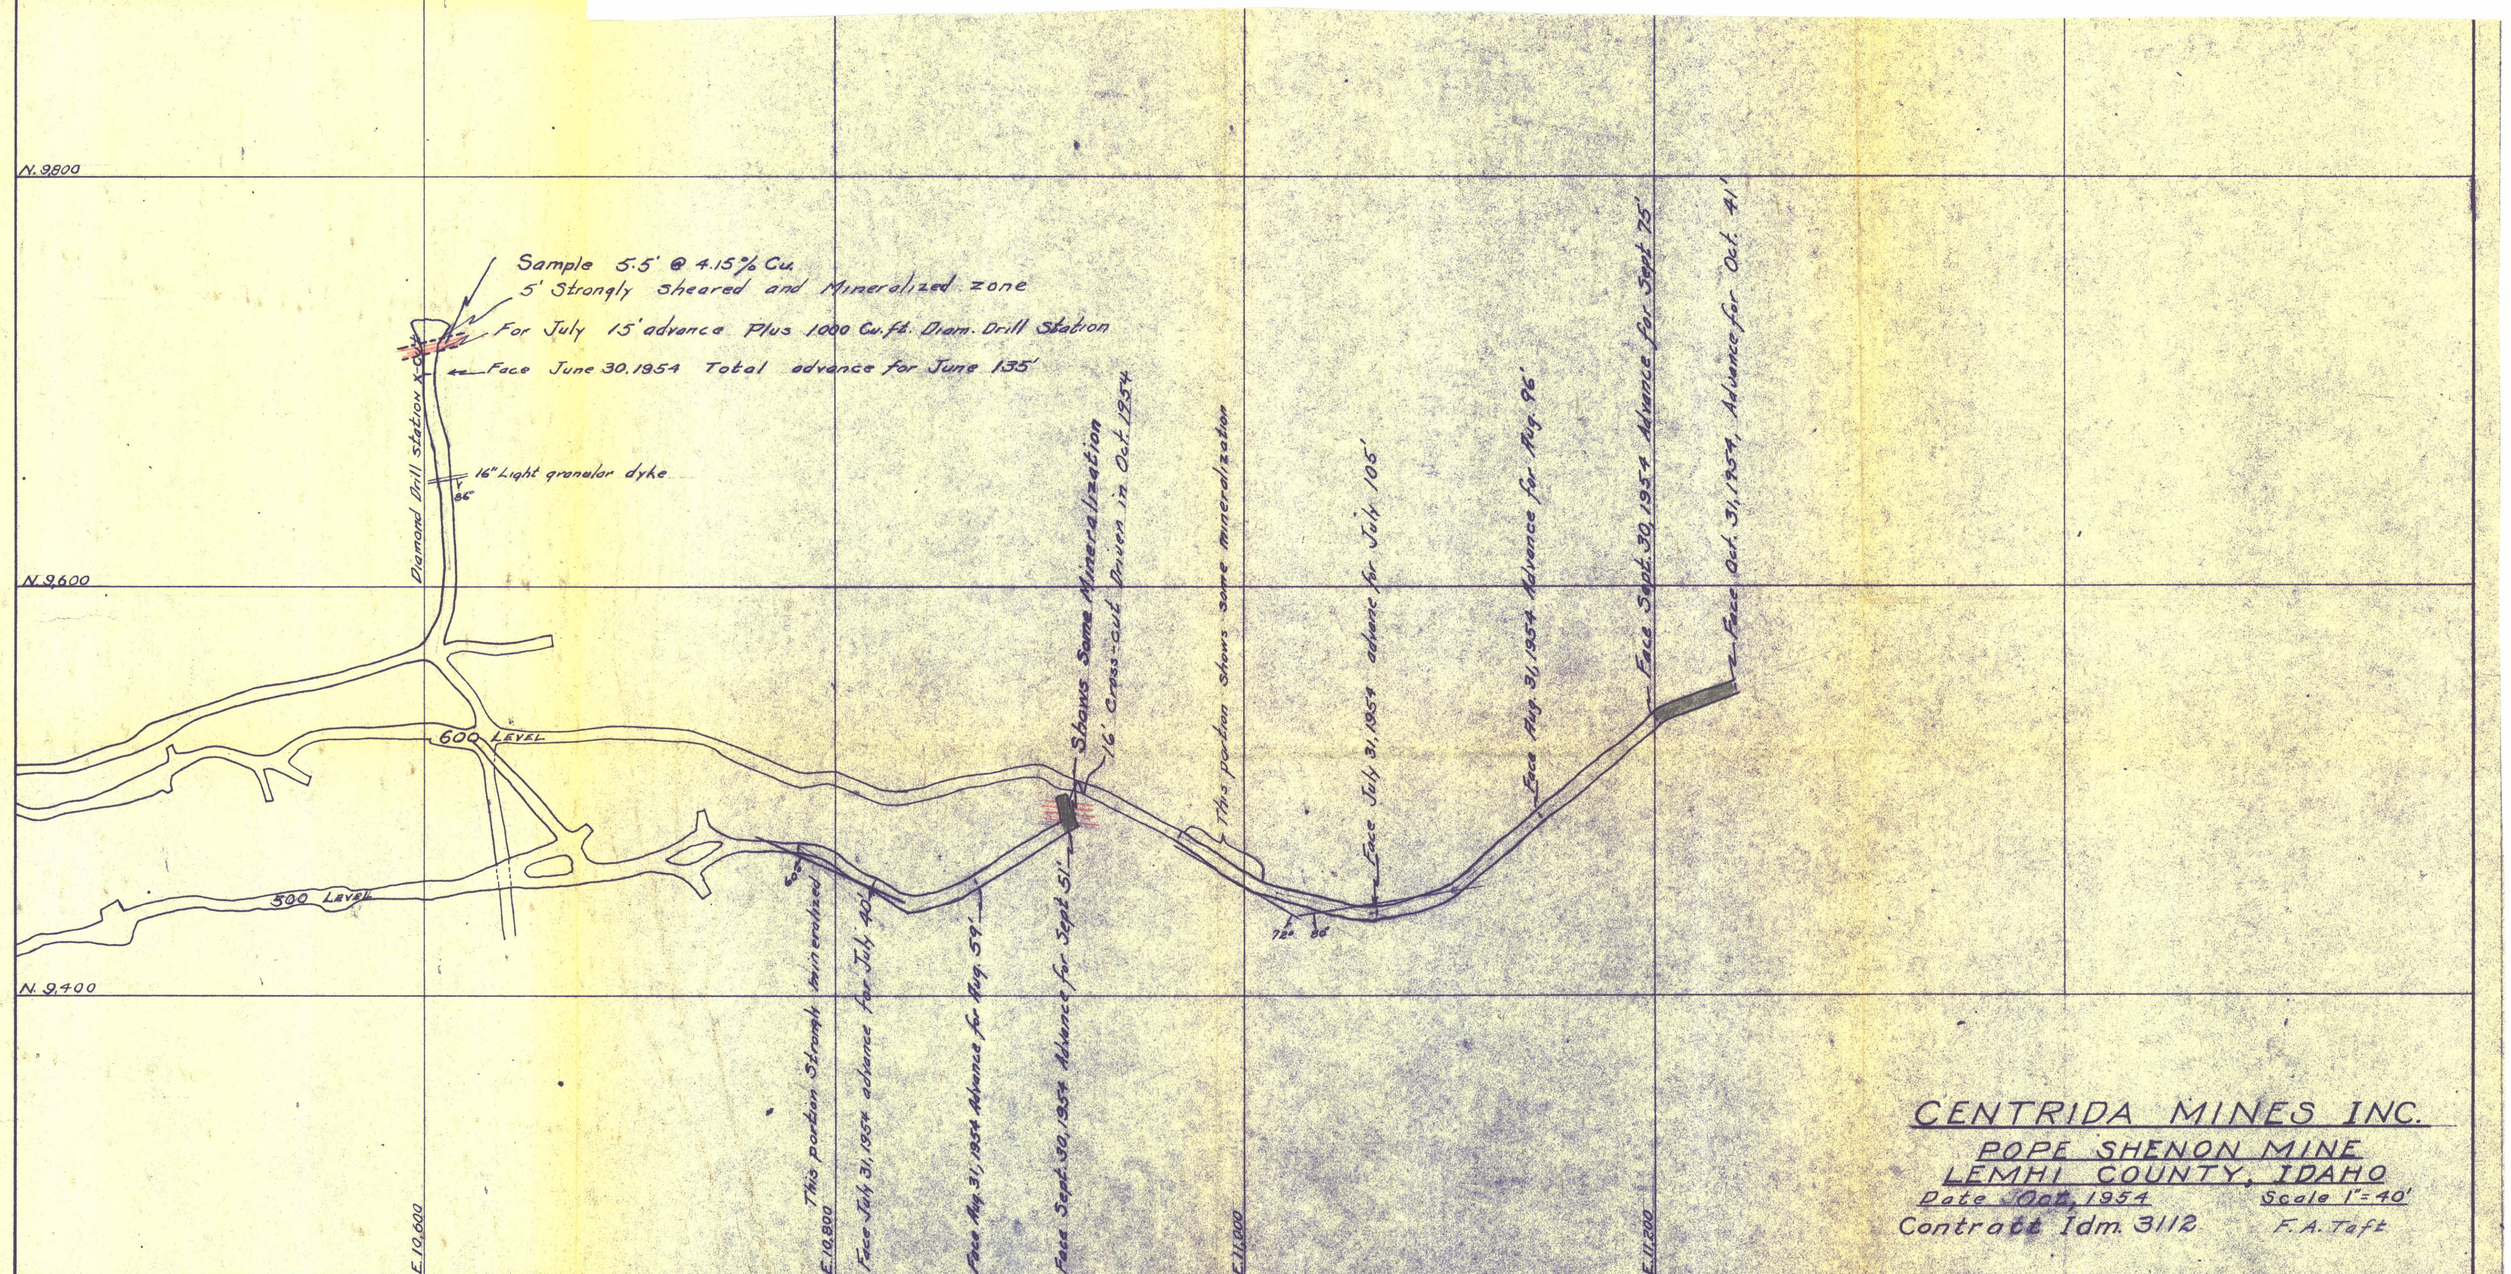

CENTRIDA MINES INC.

POPE SHENON MINE
LEMHI COUNTY, IDAHO

Date Oct. 1954 Scale 1"=40'

Contract Idm. 3112 F. A. Taft

Docket No DMEA 3112

CENTRIDA MINES Inc.
POPE SHENON-500 LEVEL
Scale 1" = 40'

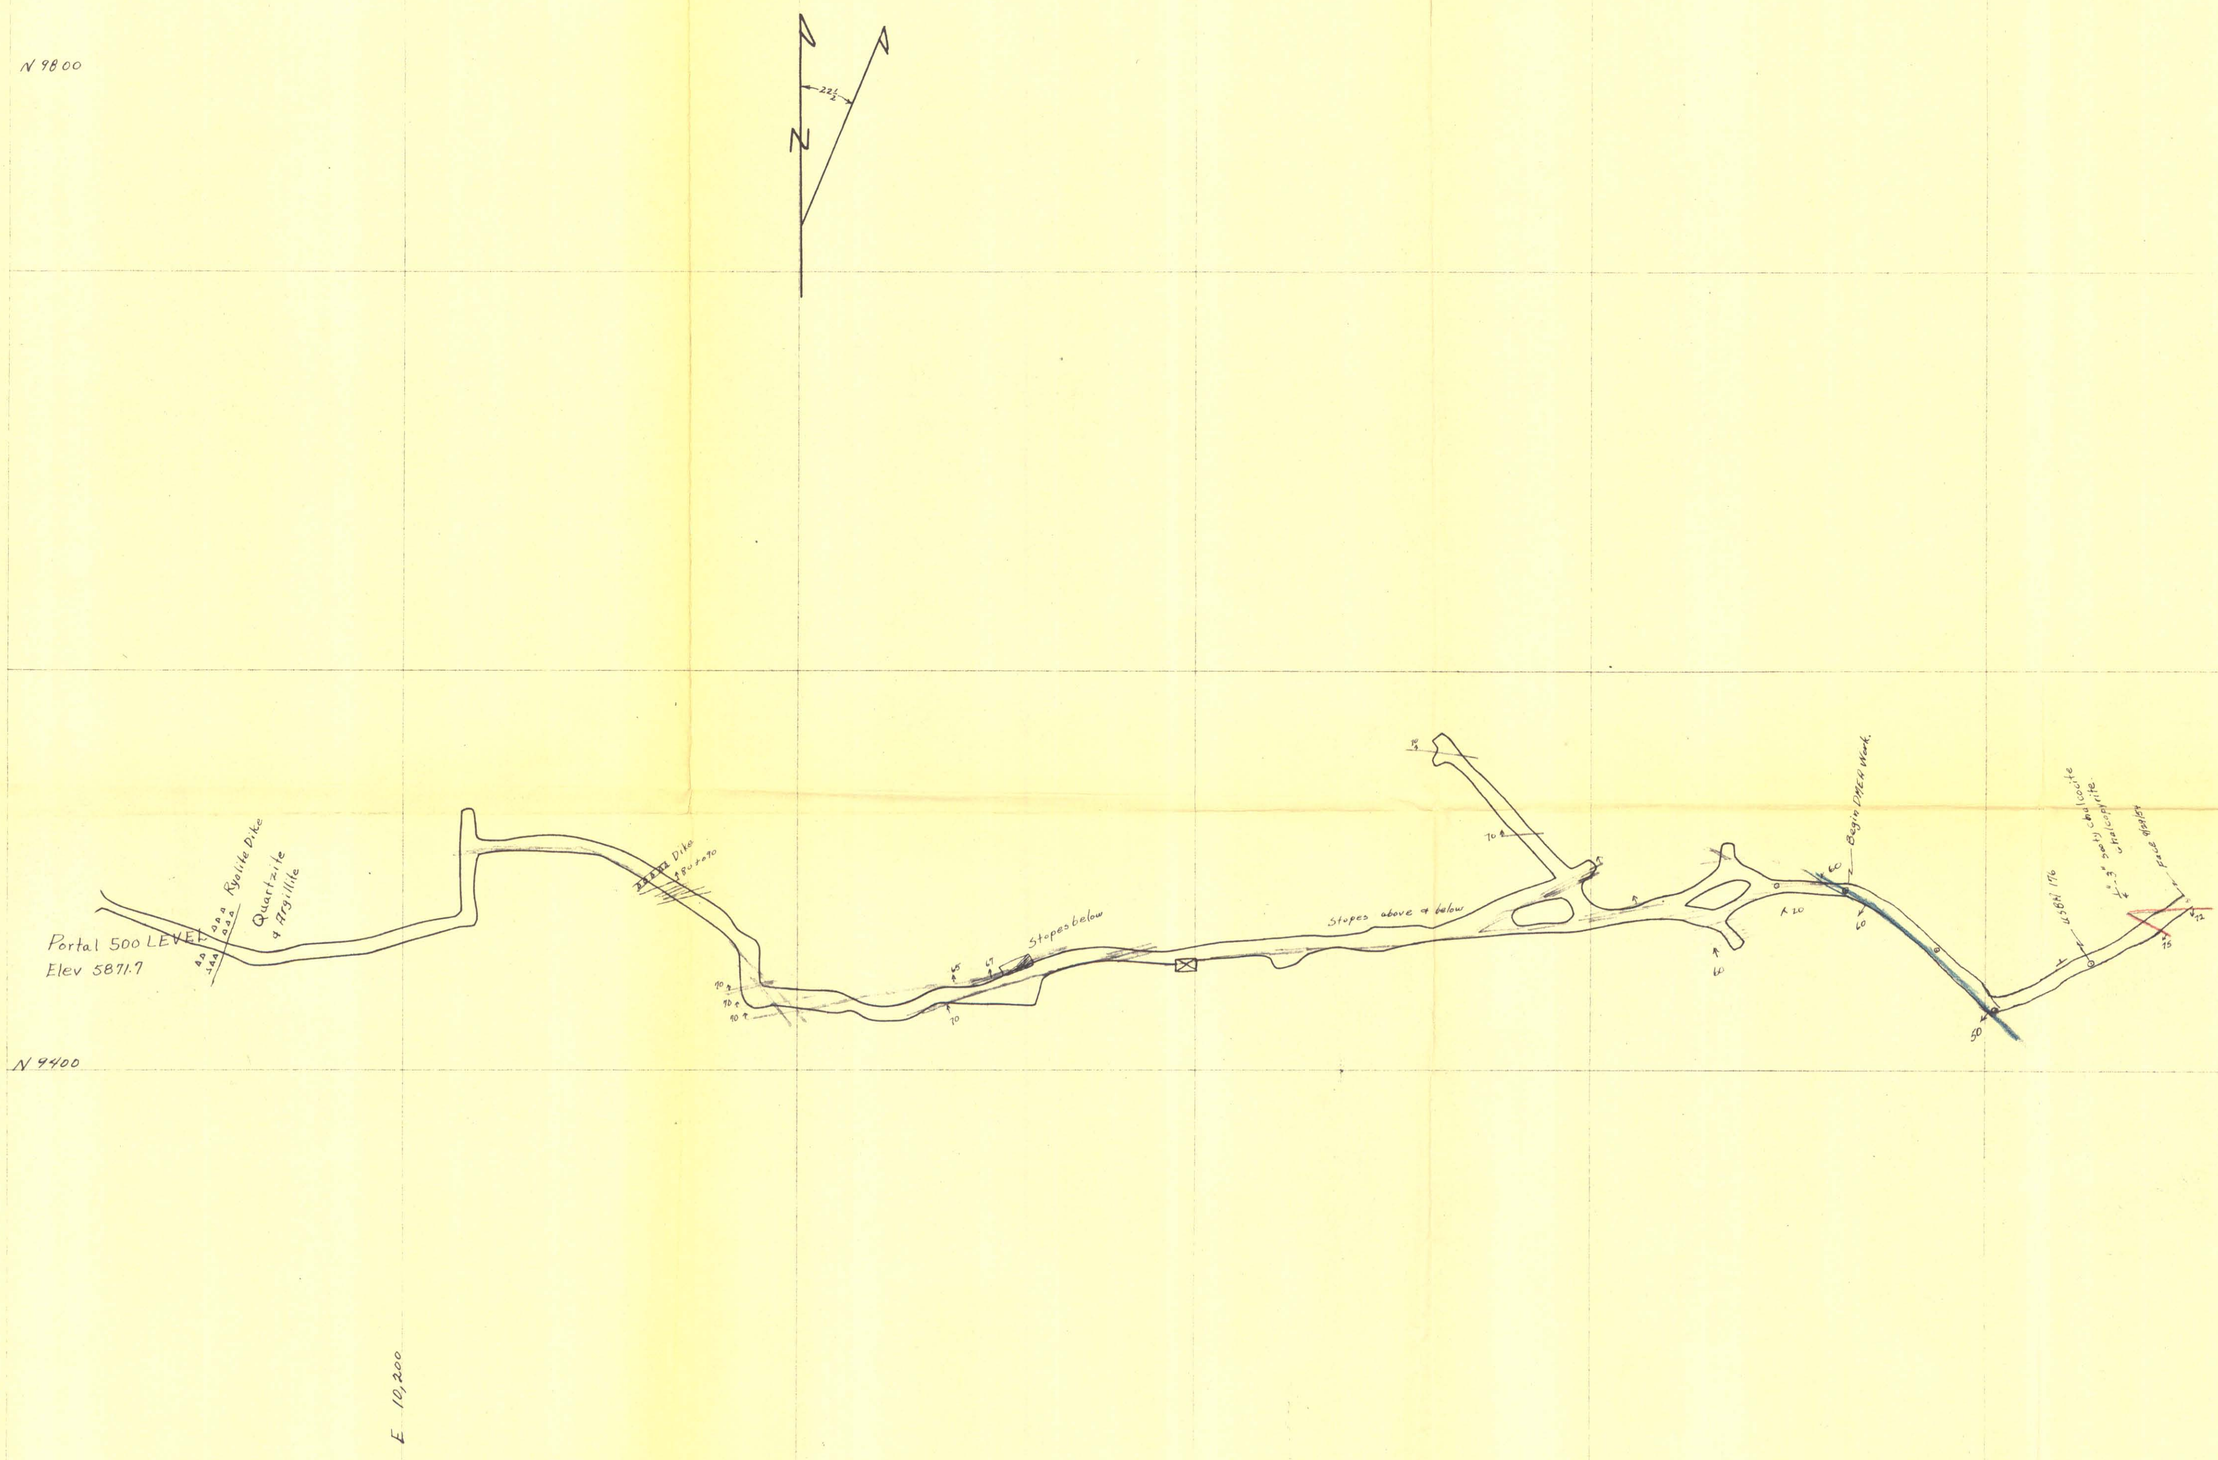

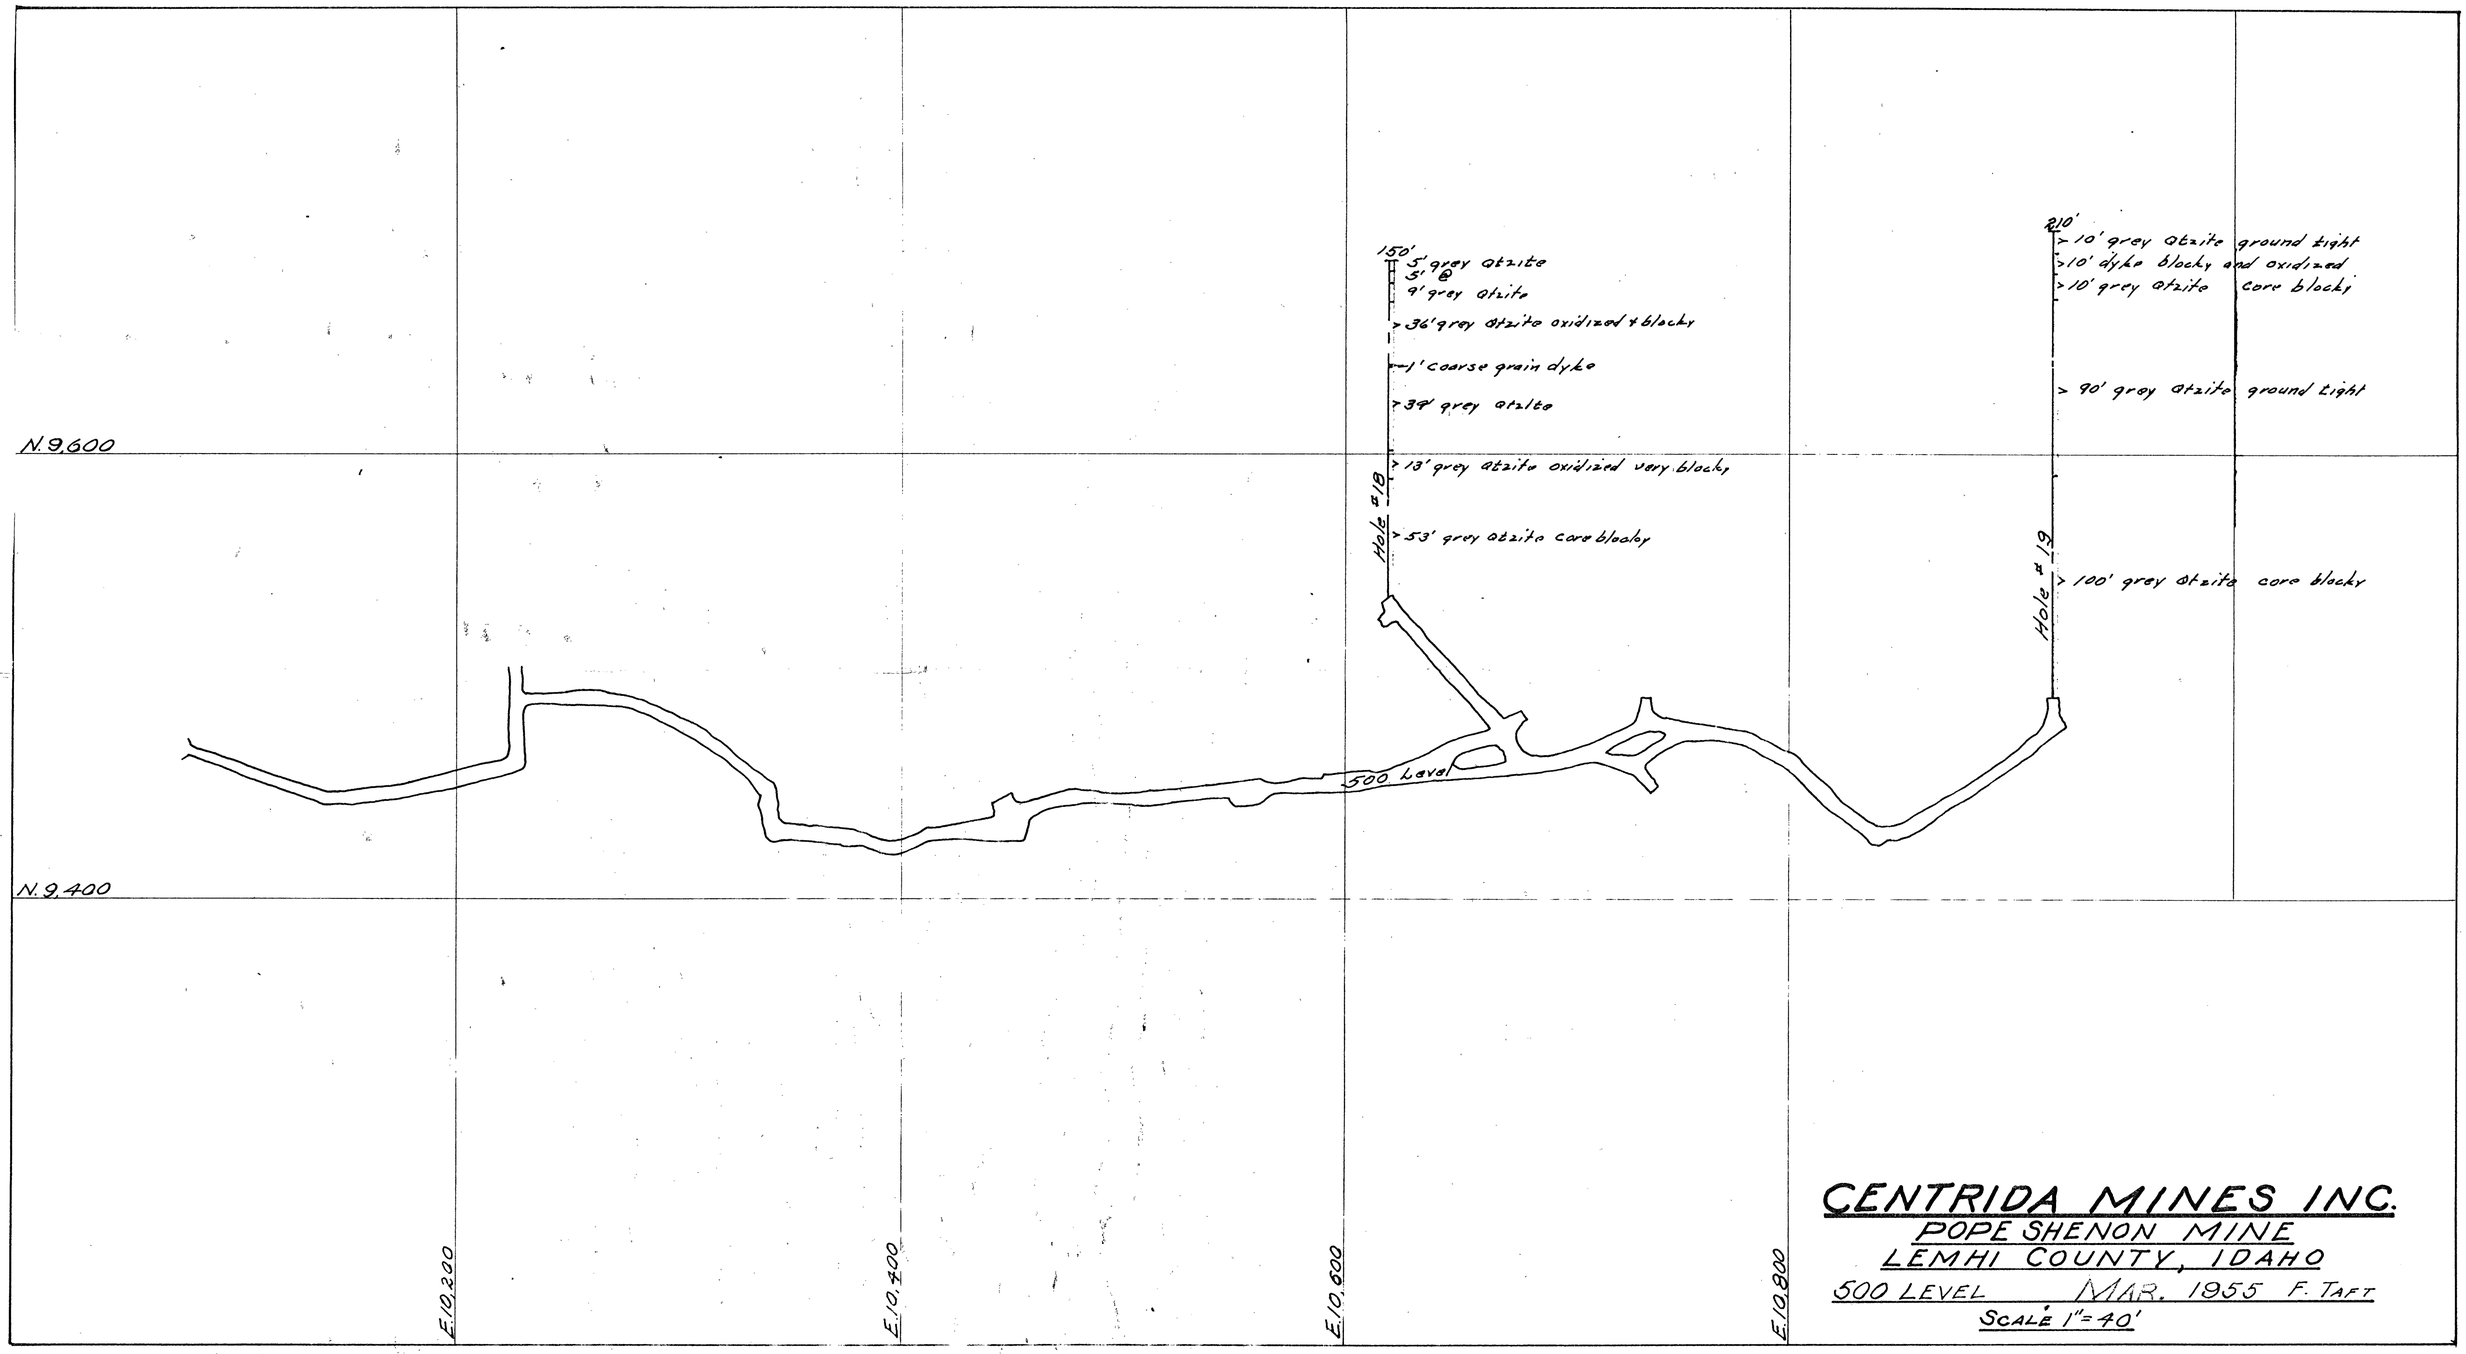
N.9,600
N.9,400
E.10,200
E.10,400
E.10,600
E.10,800
150'
5' grey qtzite
5' @
9' grey qtzite
36' grey qtzite oxidized + blocky
1' coarse grain dyke
39' grey qtzite
13' grey qtzite oxidized very blocky
Hole #18
53' grey qtzite core blocky
500 Level
210'
10' grey qtzite ground tight
10' dyke blocky and oxidized
10' grey qtzite core blocky
90' grey qtzite ground tight
Hole #19
100' grey qtzite core blocky
CENTRIDA MINES INC.
POPE SHENON MINE
LEMHI COUNTY, IDAHO
500 LEVEL MAR. 1955 F. TAFT
SCALE 1"=40'

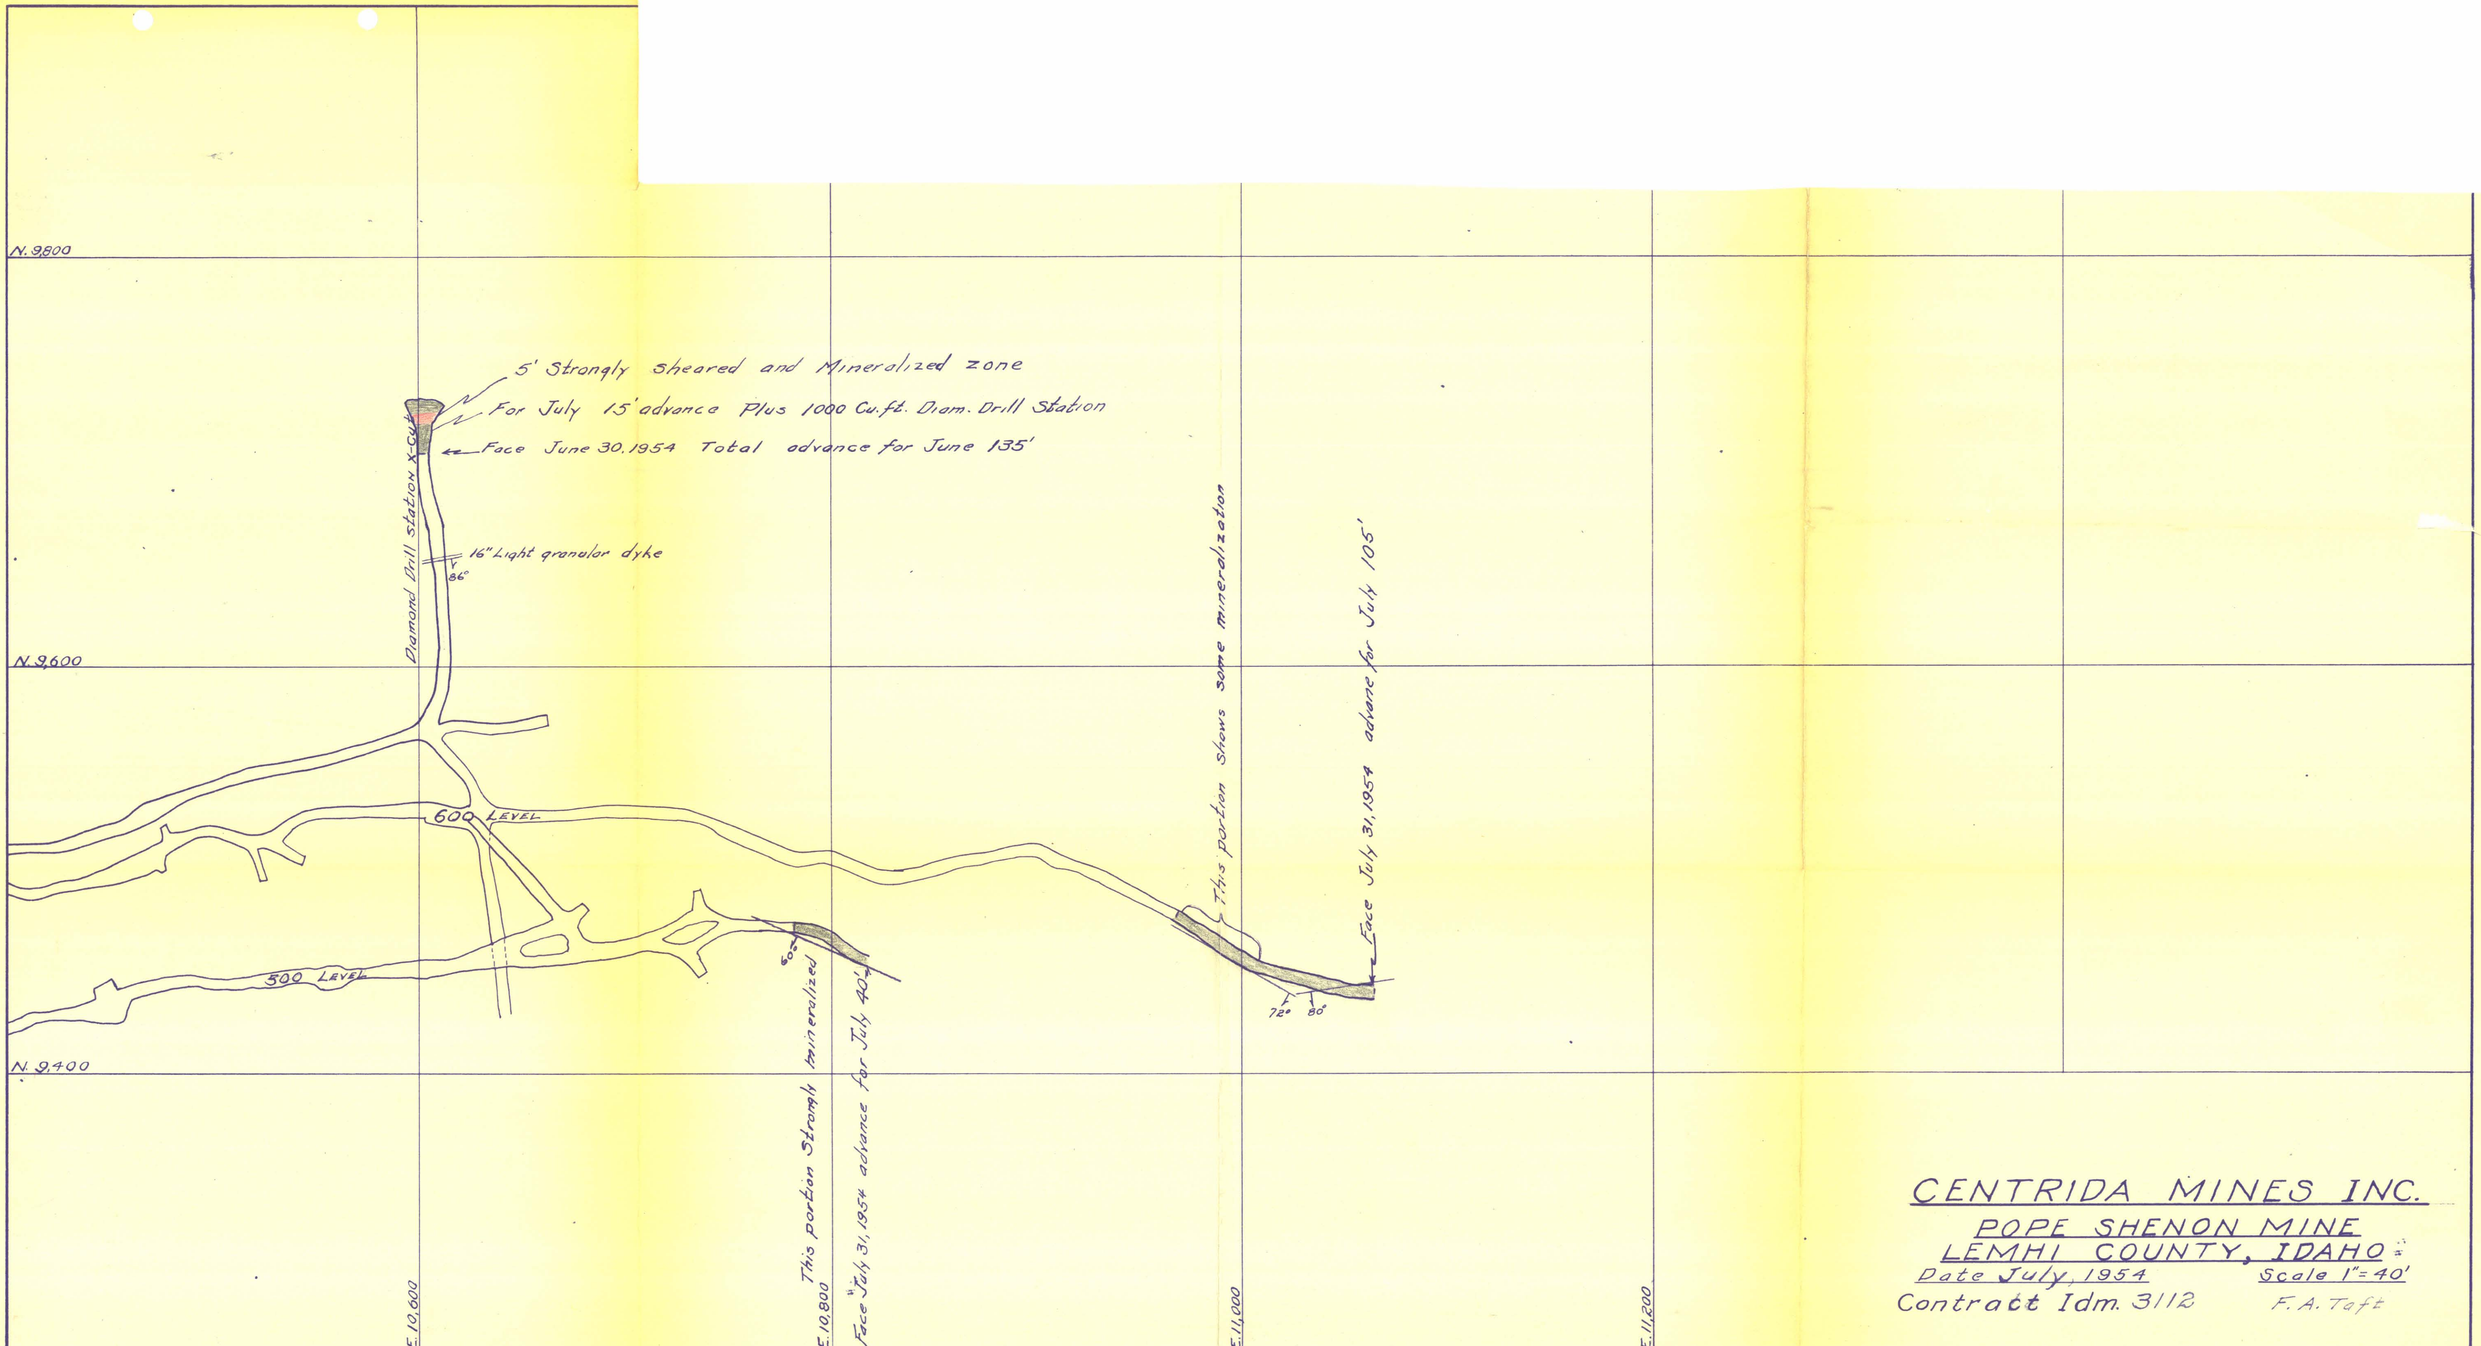
N. 9,800
N. 9,600
N. 9,400
E. 10,600
E. 10,800
E. 11,000
E. 11,200
5' Strongly sheared and Mineralized zone
For July 15' advance Plus 1000 Cu.ft. Diam. Drill Station
Face June 30, 1954 Total advance for June 135'
Diamond Drill station X-Cut
16" Light granular dyke
86°
600 LEVEL
500 LEVEL
This portion Strongly mineralized
Face July 31, 1954 advance for July 40'
60°
This portion shows some mineralization
Face July 31, 1954 advance for July 105'
72°
80°
CENTRIDA MINES INC.
POPE SHENON MINE
LEMHI COUNTY, IDAHO
Date July, 1954
Scale 1" = 40'
Contract Idm. 3112
F. A. Taft